

EXISTING FRONT ELEVATION OF BARN

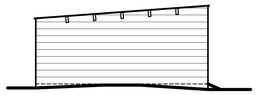

EXISTING SIDE ELEVATION OF BARN

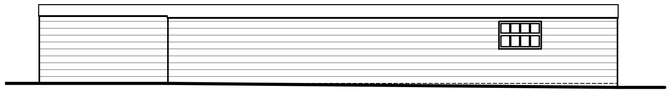

EXISTING REAR ELEVATION OF BARN

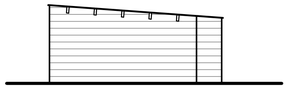

EXISTING SIDE ELEVATION OF BARN

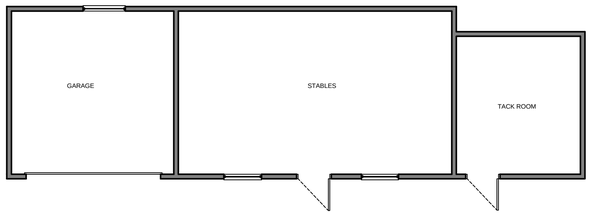

EXISTING PLAN OF BARN

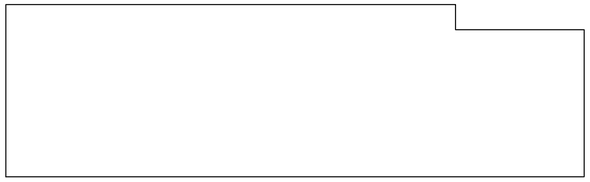

EXISTING ROOF PLAN OF BARN

SCALE 1:100

0m 2m 4m 6m 8m 10m
1m 3m 5m 7m 9m

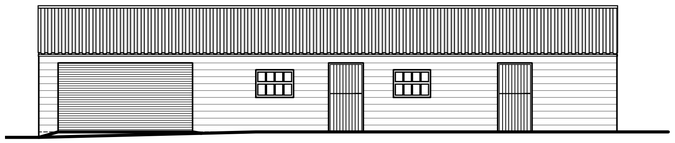

PROPOSED FRONT ELEVATION OF BARN

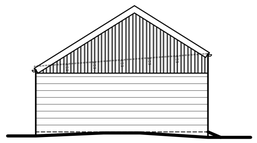

PROPOSED SIDE ELEVATION OF BARN

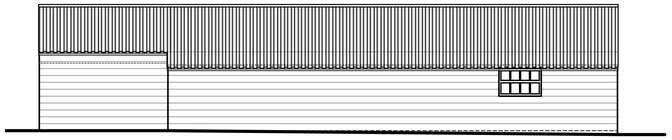

PROPOSED REAR ELEVATION OF BARN

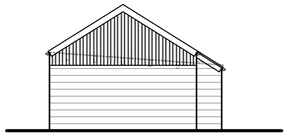

PROPOSED SIDE ELEVATION OF BARN

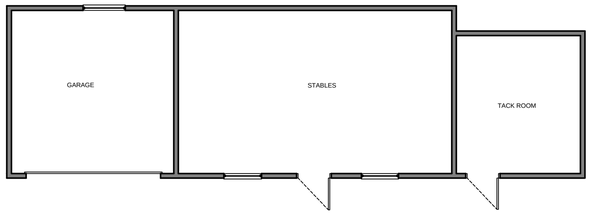

PROPOSED PLAN OF BARN



PROPOSED ROOF PLAN OF BARN

SCALE 1:100

0m 2m 4m 6m 8m 10m
1m 3m 5m 7m 9m

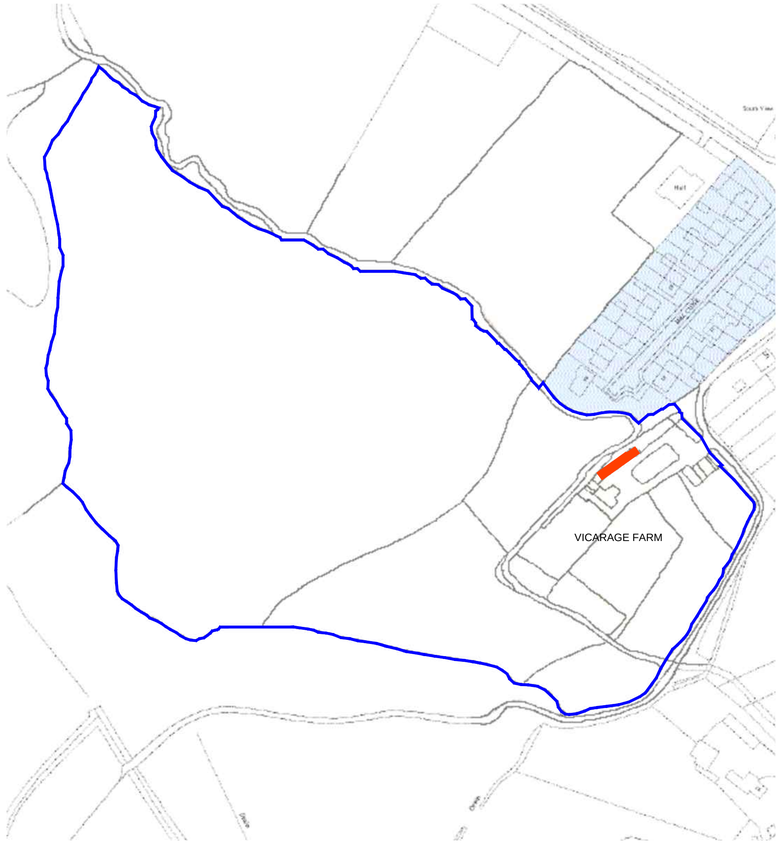

LOCATION PLAN.

SCALE 1 : 1250

SCALE 1:1250

0m 20m 40m 60m 80m 100m 120m 140m
10m 30m 50m 70m 90m 110m 130m 150m



BLOCK PLAN.

SCALE 1 : 500

SCALE 1:500

0m 20m 40m
10m 30m 50m

General Notes

No.	Revision/Issue	Date

This drawing is copyright and should not be reproduced without permission.
Do not Scale from this drawing.
All dimensions to be checked on site before work is commenced.

Arnold R. Middleton.
14, Capewell Street,
Sandford Hill,
Longton,
Stoke - on - Trent,
Staffs.
ST3 1JZ.

Tel:- 01782 321412
Mobile 07720 632641

E-mail:- arnie.r.middleton@btopenworld.com

Client
MR and MRS. C. SOLIMAN

Project Name and Address
PROPOSED REPLACEMENT OF A DEFECTIVE TIMBER AND FELT FLAT ROOF TO A DOMESTIC GARAGE AND STABLES BUILDING AT VICARAGE FARM, 129, SCHOOL LANE, CAVERSWALL, STAFFORDSHIRE. ST11 9EN.

Title
EXISTING AND PROPOSED PLANS, ELEVATIONS, BLOCK PLAN AND LOCATION PLAN.

Date	Scale
31st OCTOBER 2016	1 : 100, 1 : 500 and 1 : 1250 @ A1
Drawing Number	**Revision**
A R M 1612/EX/PL/01	