ctd architects ©2009

1. This drawing is copyright.
2. All dimensions to be checked on site before proceeding.
3. Contractor to check/adjust dimensions of new work to suit existing conditions. Do not assume existing structure or details are plumb, square or level.
4. Contractor must notify the architect of any discrepancies before proceeding.
5. All drawings to be read in conjuction with all other consultants drawings and specs.

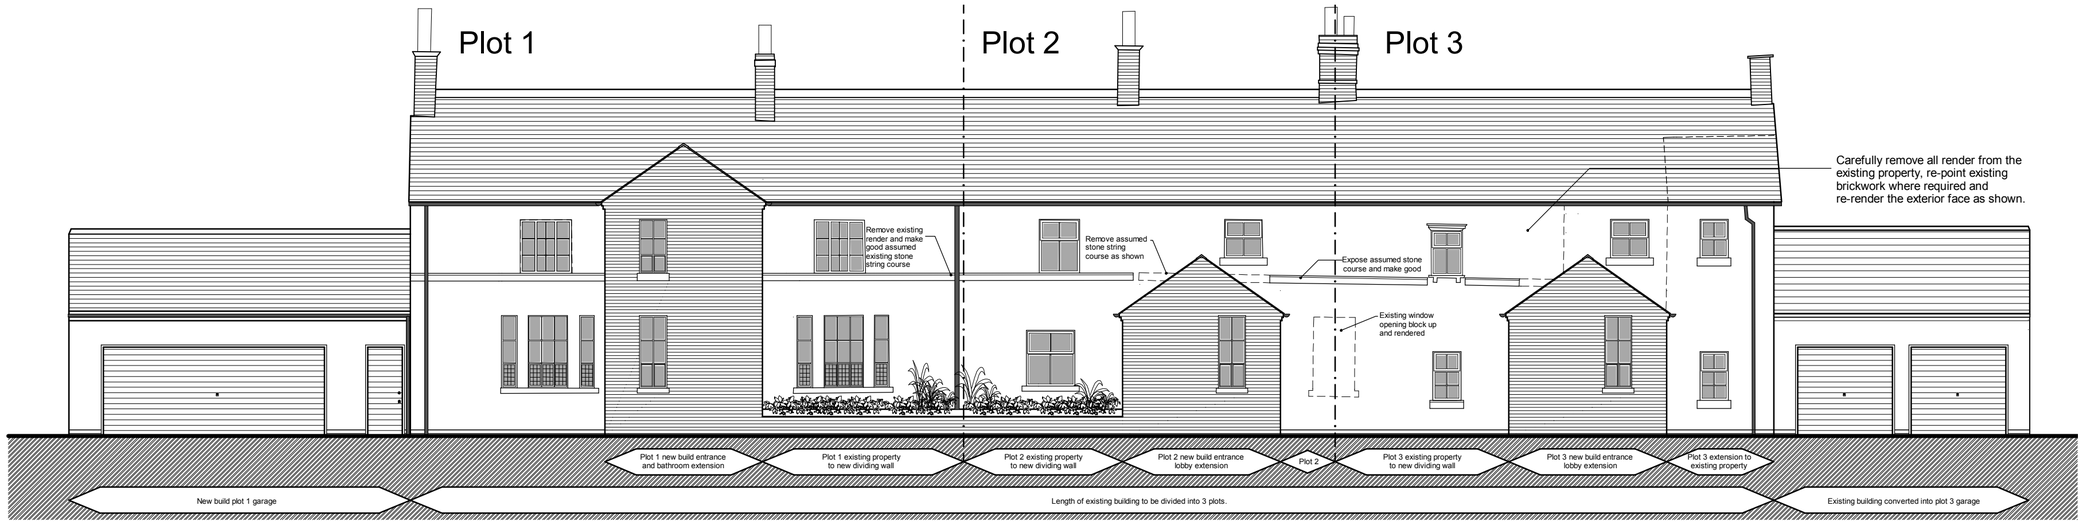

West Elevation

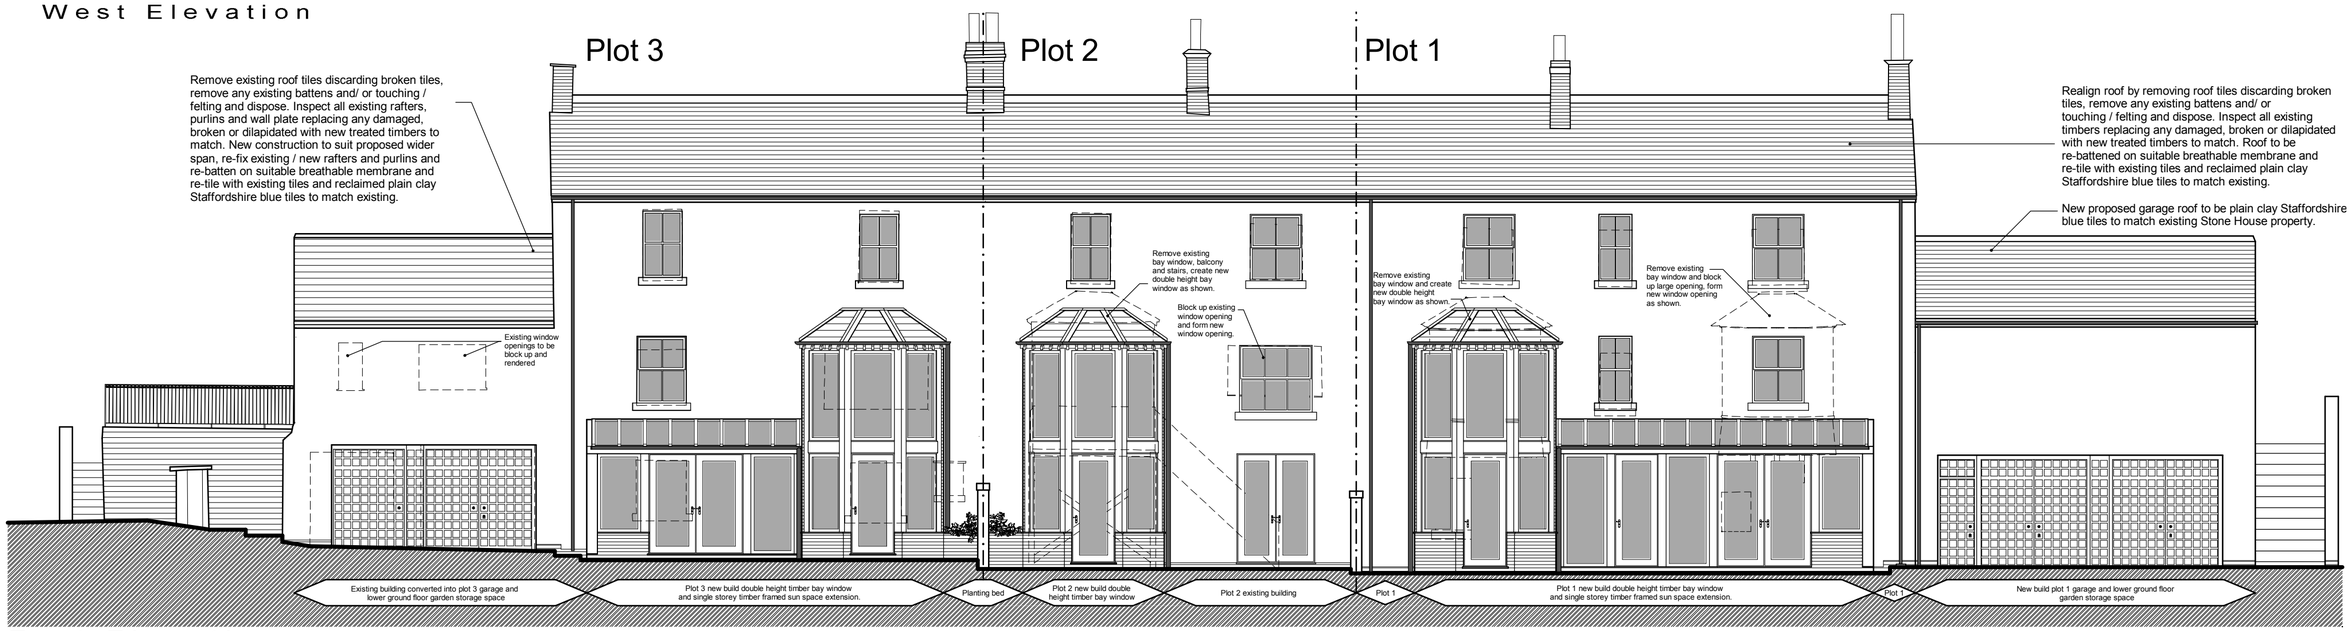

East Elevation

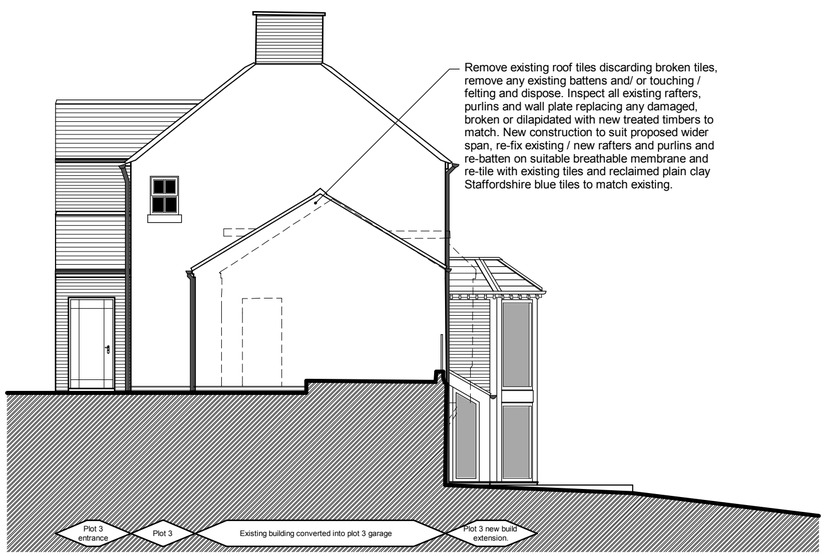

South Elevation

Schedule of materials:

Walls:	New white rendered finish to new build walls and to replace the existing rendered walls. All new build entrances to be new facing red brickwork. Existing stone string course to be exposed, with all cills and copings to be reconstituted stone to match existing.
Roofs:	Traditional plain clay Staffordshire blue tiles to match existing.
Rainwater goods:	Cast iron or imitation cast iron uPVC gutters and down pipes to match existing.
Windows & doors:	Timber framed painted black to match existing double glazed where possible and large treated oak frames to the bay windows and sun spaces double glazed.
Doors and garage door:	Traditional timber framed and faced units to match existing.
Landscaping:	See Proposed site plan

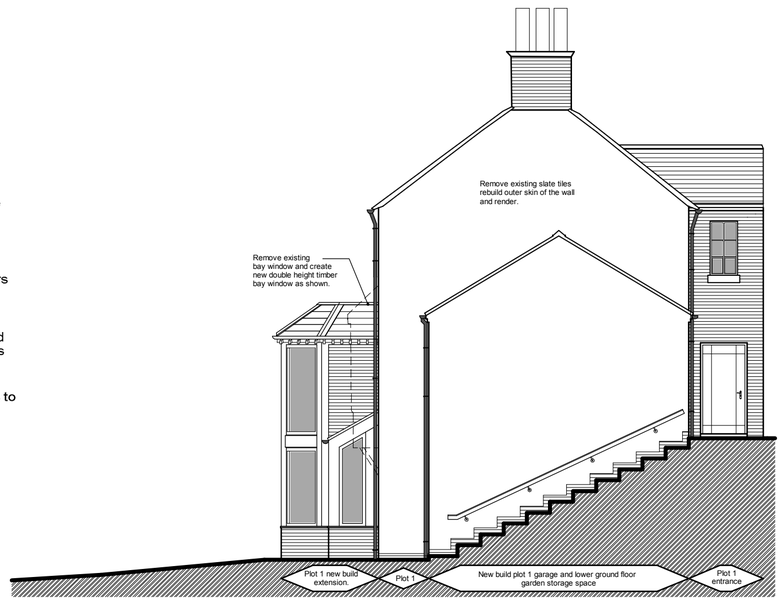

North Elevation

Rev	Date	Description

ctd architects

Clerk Bank House
Clerk Bank
LEEK
Staffordshire
ST13 5HE

Tel: 01538 373477
Fax: 01538 386503
e: info@ctdarchitects.co.uk

architects.historic buildings advisors. project managers. landscape & urban designers

Client: Mr. P & Mrs. D Leopard

Project: Stone House Residential Development

Title: Plots 1, 2 and 3 Elevations as Proposed

Status: Planning issue

Scale:	1:100	A2	:Size	Job No:	0749
Drawn:	D.Evans	PR	:Ch'k'd	Date:	21/07/2009

File path: \\drawings\2007\0749 Stone House\Plan as prop AL07

Drawing Number: AL 07