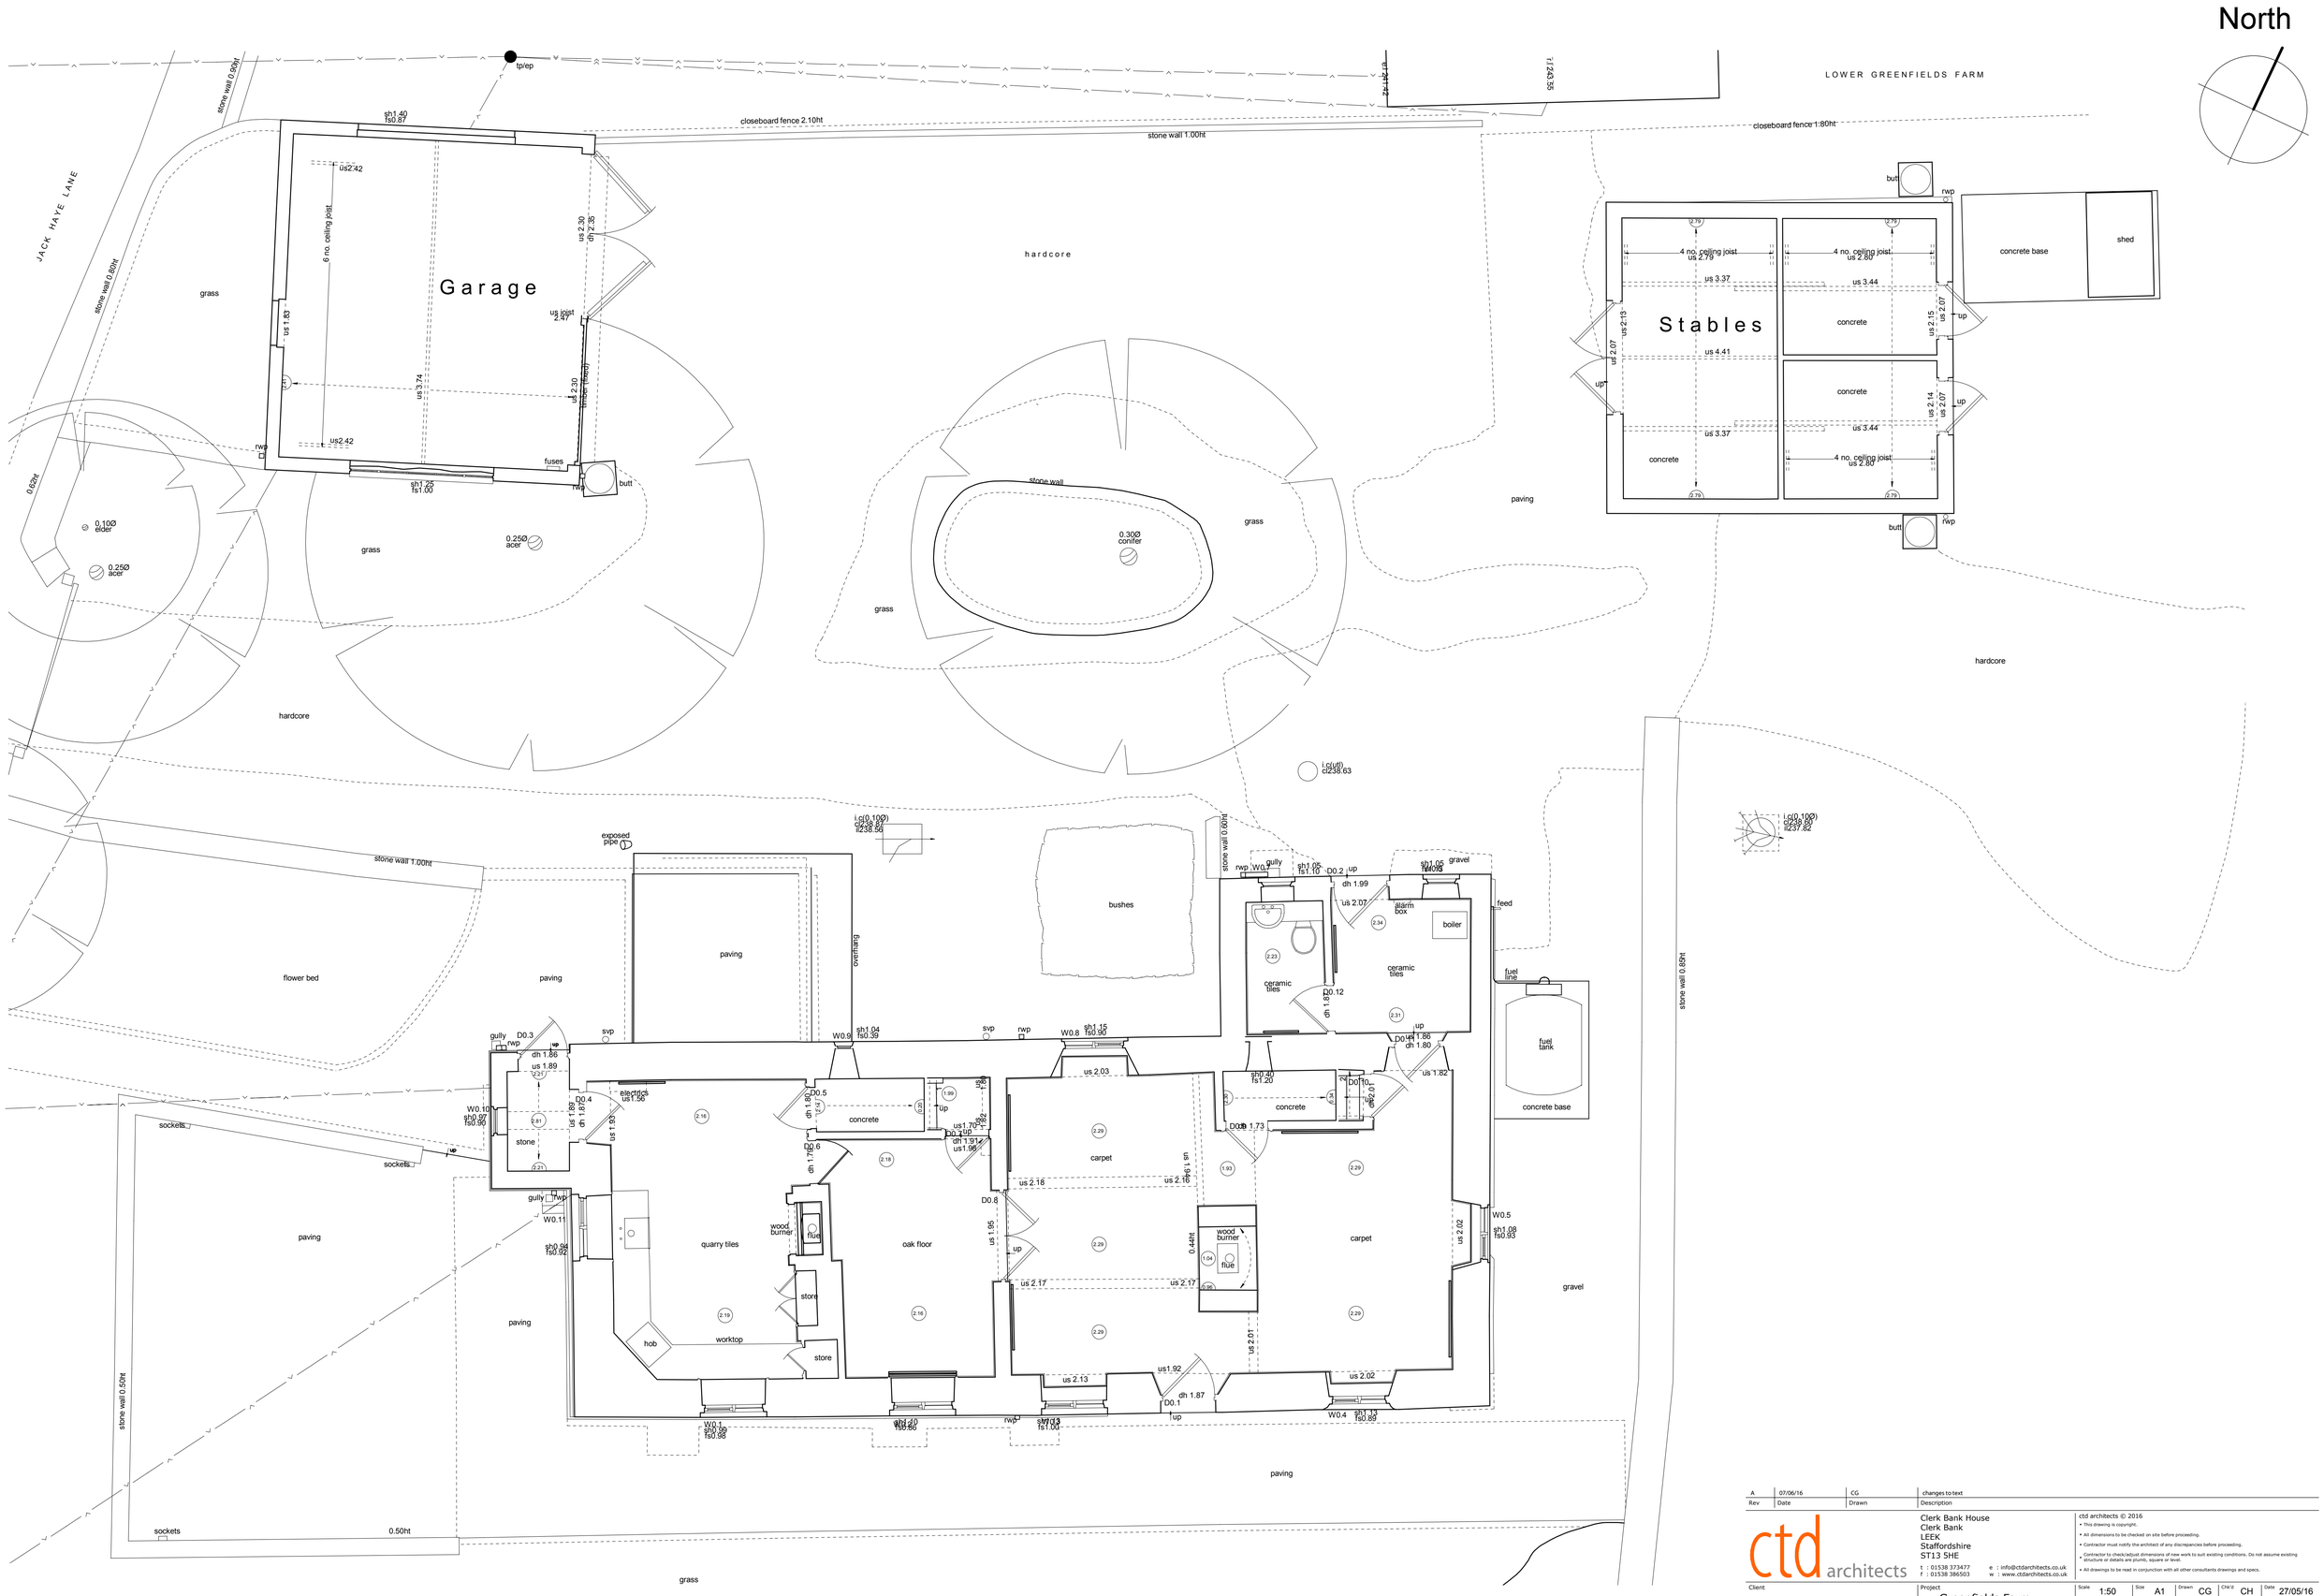

Rev	Date	Drawn	Description
A	07/06/16	CG	changes to text

ctd architects

Clerk Bank House
Clerk Bank
LEEK
Staffordshire
ST13 5HE

t : 01538 373477 e : info@ctdarchitects.co.uk
f : 01538 386503 w : www.ctdarchitects.co.uk

ctd architects © 2016
• This drawing is copyright.
• All dimensions to be checked on site before proceeding.
• Contractor must notify the architect of any discrepancies before proceeding.
• Contractor to check/adjust dimensions of new work to suit existing conditions. Do not assume existing structure or details are plumb, square or level.
• All drawings to be read in conjunction with all other consultants drawings and specs.

Client: Susan and Simon Cupples

Project: Greenfields Farm, Kerry Hill, Stoke-on-Trent ST2 8NA

Title: Ground Floor Plan 'as Existing'

Scale	Size	Drawn	Chk'd	Date
1:50	A1	CG	CH	27/05/16

Status: PLANNING

Job No.	Drawing No.	Rev.
1613	AL03	A

architects | historic building advisors | project managers | landscape & urban designers