Copyright of this drawing is vested in the Architect and it must not be copied or reproduced without consent. Figured dimensions only are to be taken from this drawing. All contractors must visit the site and be responsible for taking and checking all dimensions relative to their work. Hewitt&Carr Architects Ltd are to be advised of any variation between drawings and site conditions.
DO NOT SCALE OFF THIS DRAWING.....IF IN DOUBT ASK

Rev.	Drawn	Comments	Date
A	KEW	Plans & Elevations adjusted following client feedback	08/04/16
B	KEW	Plans & Elevations adjusted following planner feedback	27/07/16

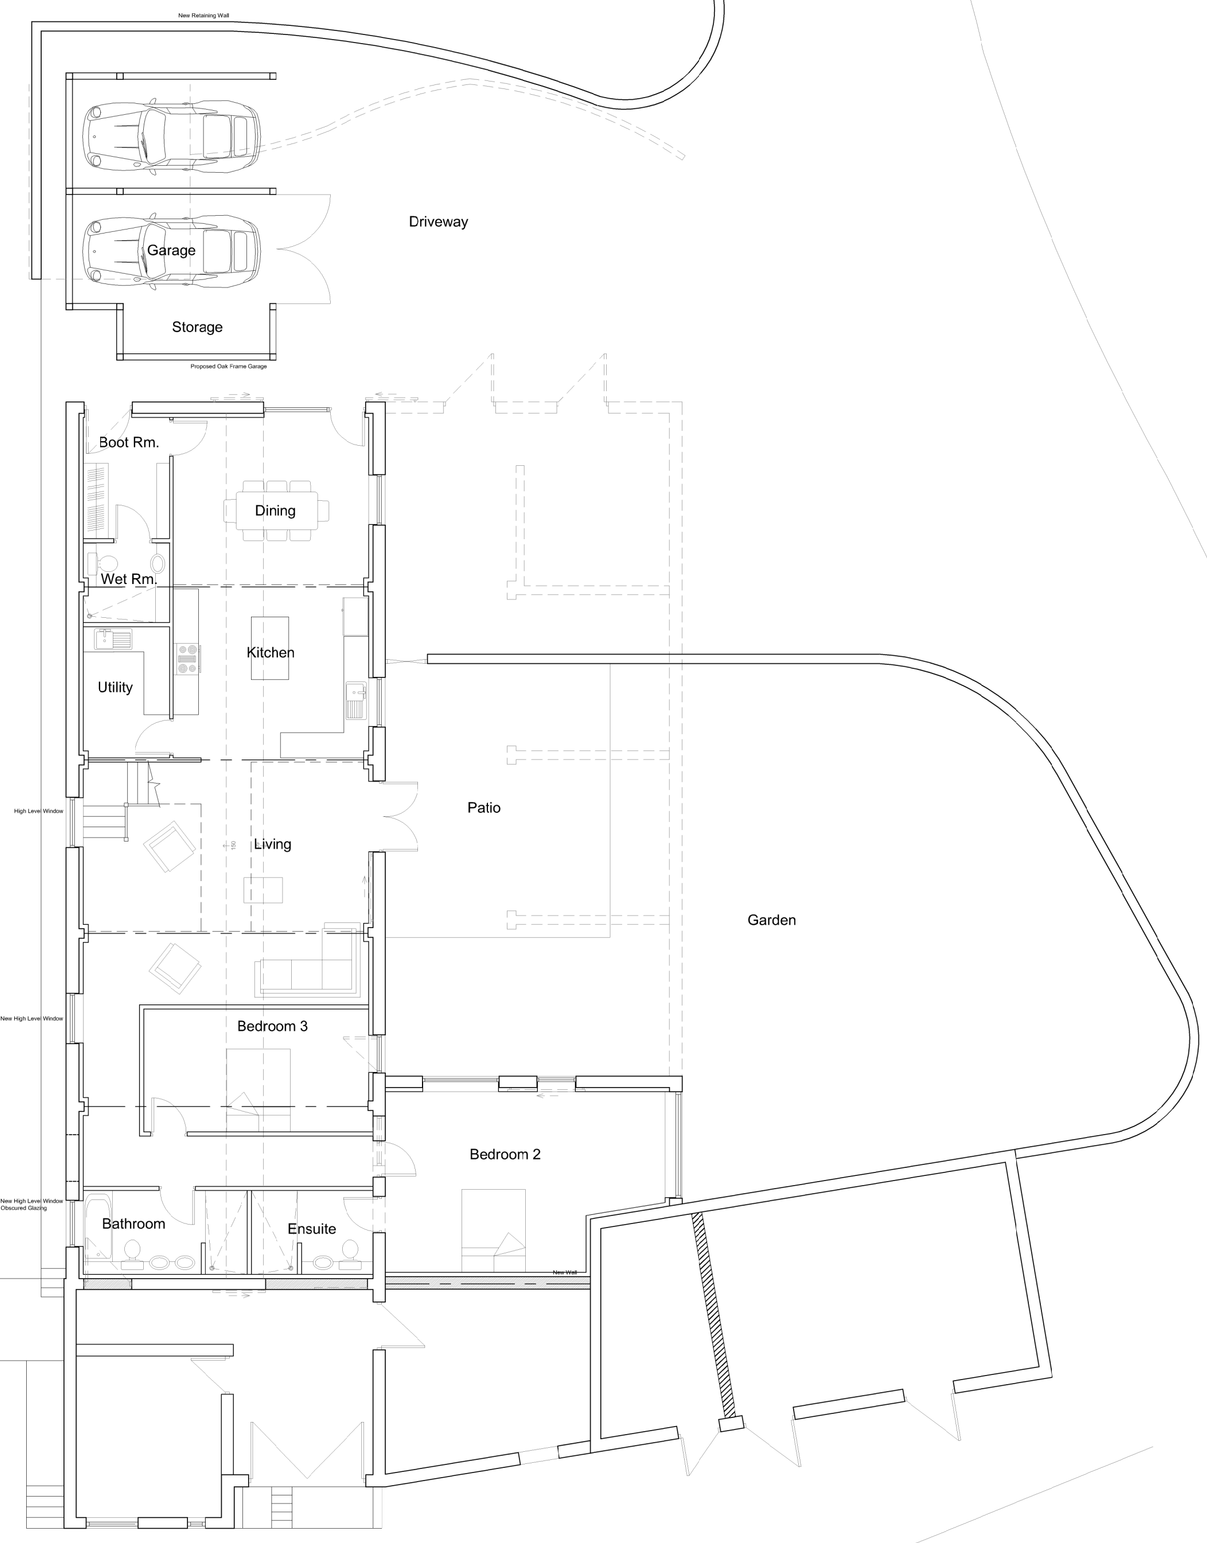

GROUND FLOOR PLAN 1:50



FIRST FLOOR PLAN 1:50

Hewitt&Carr Architects
A: 2-4 Cross Street I Cheadle I Staffordshire I ST10 1NP
T: 01538 756888
E: enquiries@hcarchitects.co.uk
W: www.hcarchitects.co.uk

Client
Mr Colin Mabey

Project
Proposed Barn Conversion
Old Furnace Farm, Greendale ST10 3AP

Title
Proposed Floor Plans

Status
Scheme

Date March 2016 Drawn KEW

Scale @A1 As shown Checked

Project No 00494 Drawing No. AL(0)03 Rev B

File Ref: H:\Floor Plans as Proposed