

West Elevation



South Elevation

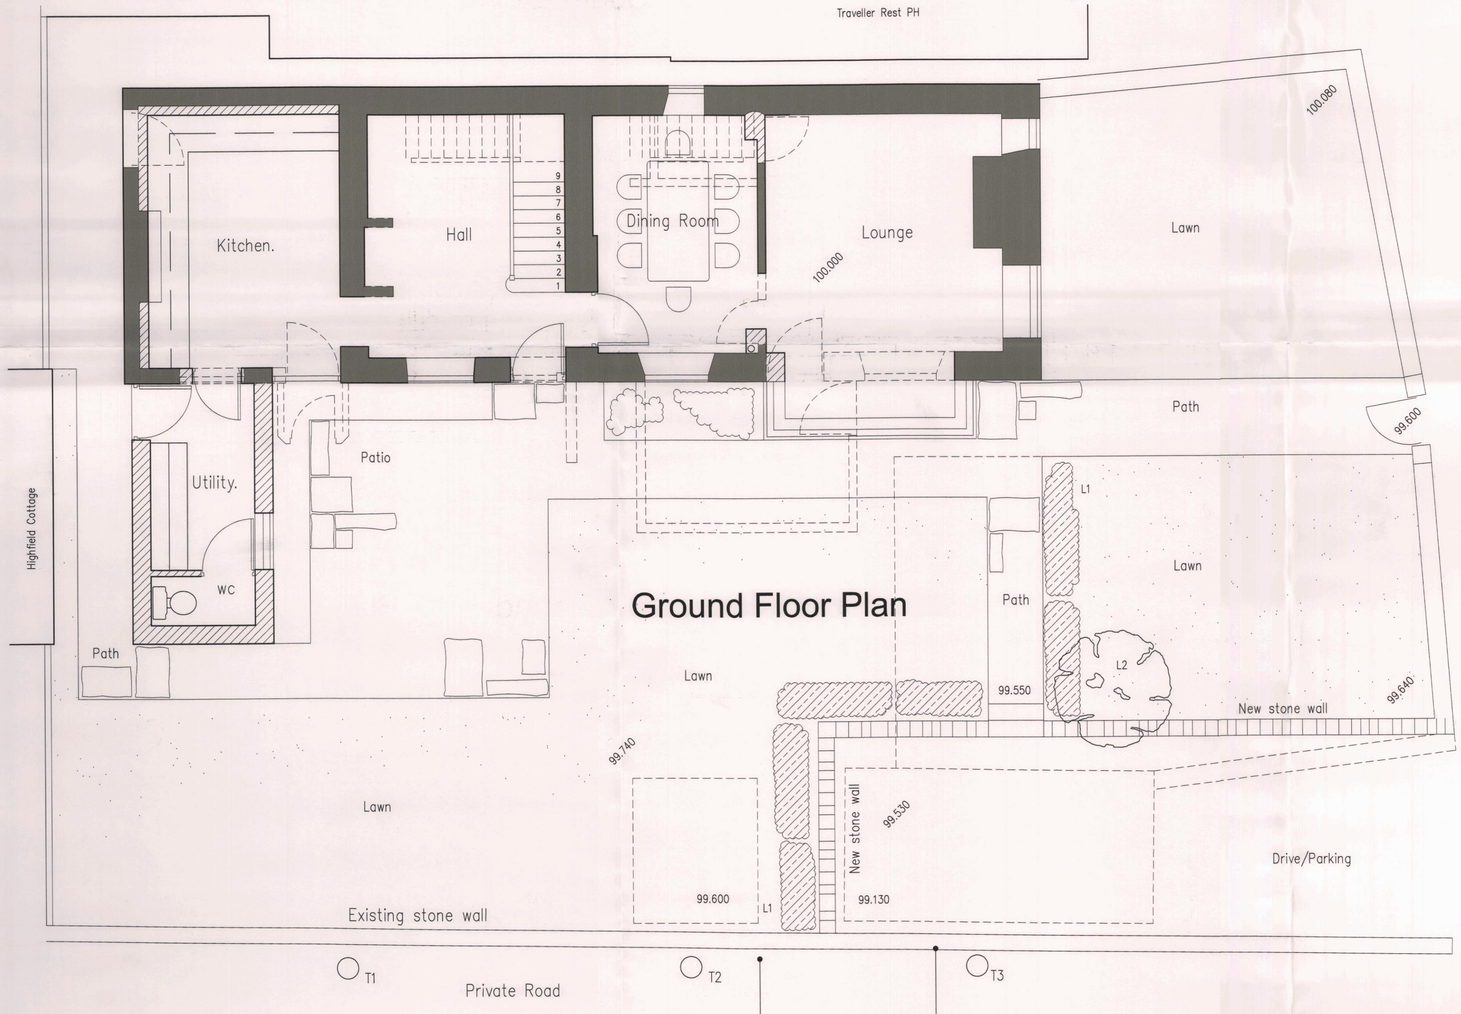

Ground Floor Plan

Site Plan

Existing prefabricated garage and brick toilet building are to be removed, ground levels are to be reduced to form tarmacadam parking area. New dry stone walling to be built as shown on plans and elevations.

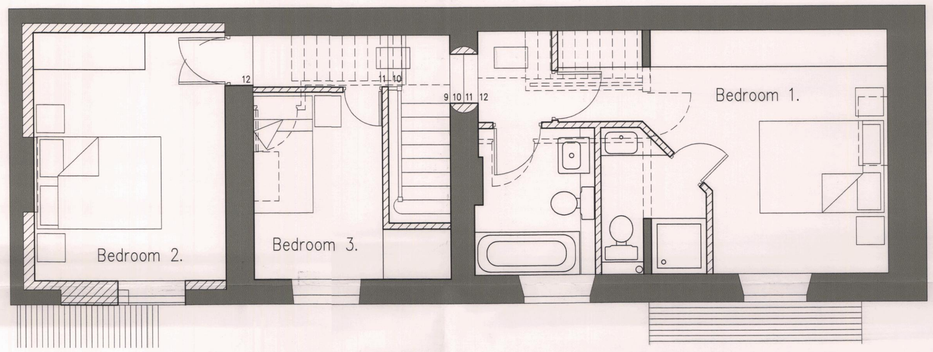

First Floor Plan

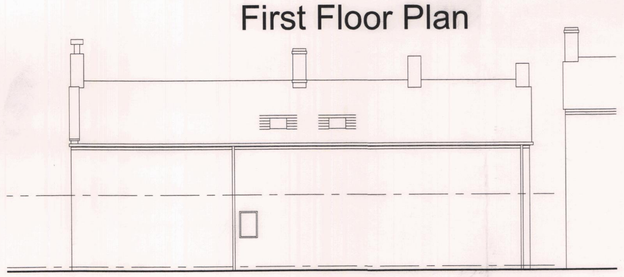

East Elevation.

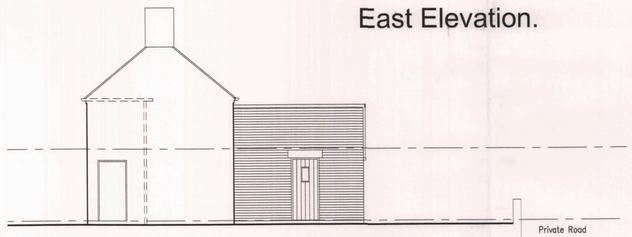

North Elevation

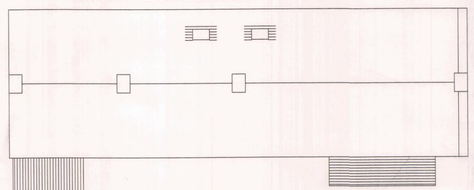

Roof Plan

Scale bar @ 1:50

Scale bar @ 1:100

Client:
Mr & Mrs K Ryan.

Project:
Proposed Extensions and Alterations at Iron gate, Tompkin Lane, Stanley, Stoke-on-Trent, Staffordshire, ST9 9LX.

Title:
Scheme Proposal

Scale:	Date:	Drg.
1:50 1:100	31-07-09	1184/07A

Status:
Planning.

Rev.	Drawn	Comments.	Date
A	ACB	Add roof windows to roof plan.	04.09.09

Contact: Andrew Bailey, Plot 1, Stanley Farm, Stanley, S.O.T. Staffs. ST9 9LT. Tel. 01782 503302 / 07711 870008