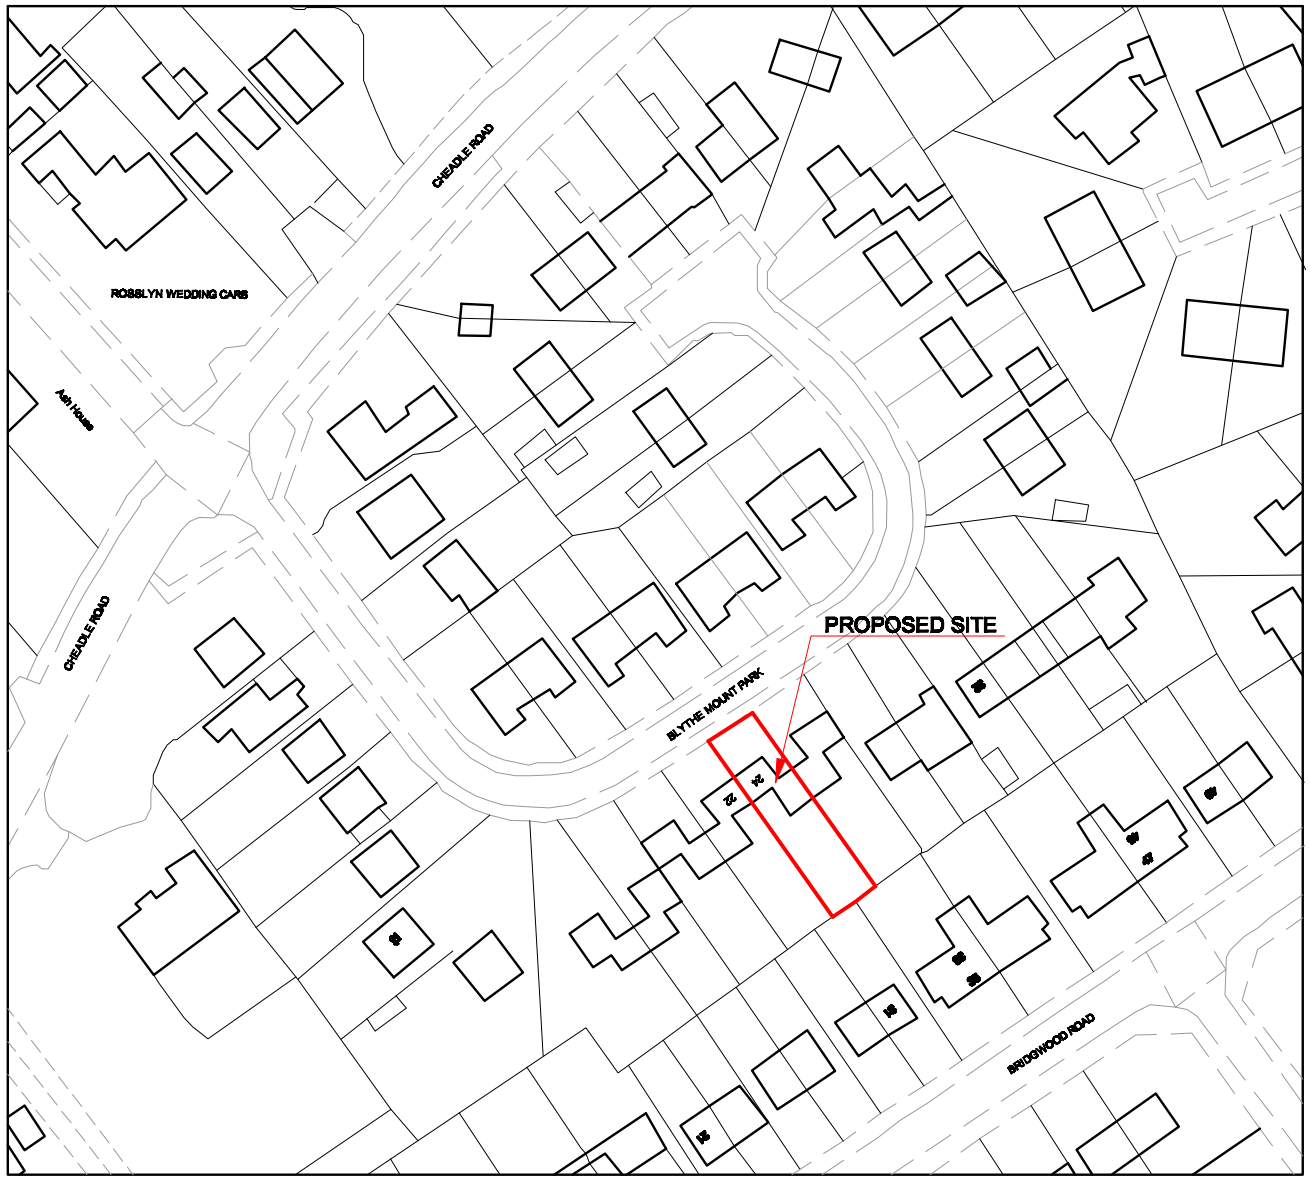

Location Plan
Scale 1:1250

10 20 30 40 50 60 70

All dimensions are to be checked on site.Any discrepancies are to be reported to the architect/superving officer befor work commences.figured dimensions only are to taken from drawing.

This Scheme is subject to town planning and all other necessary consents. Dimensions areas and levels where given are only approximate and subject to site survey.

This drawing is to be read in conjunction with all relevent consultants and / or specialists drawing / documents and any discrepancies or variations are to be notified to the architect / supervising officer before the affected work commences.

Client
Kazi shahin

Project

On premises
24 Blythe Mount Park ,
Staffordshire ST11 9PP.

Drawing title
Existing 1st Floor Plan

Coverd aries
46.10 sqm.

Date	Revisions

Scale 1:1250 | Rev

Sheet Size A4

Job no | Drawing no
A04

Drawing by
B.Khan

This drawing is copyright of

Techshed Ltd
1 Fondant Court , Paynes Road , Bow
London E3 2SP.
E-mail : info@techshed.com
Web: www.techshed.com