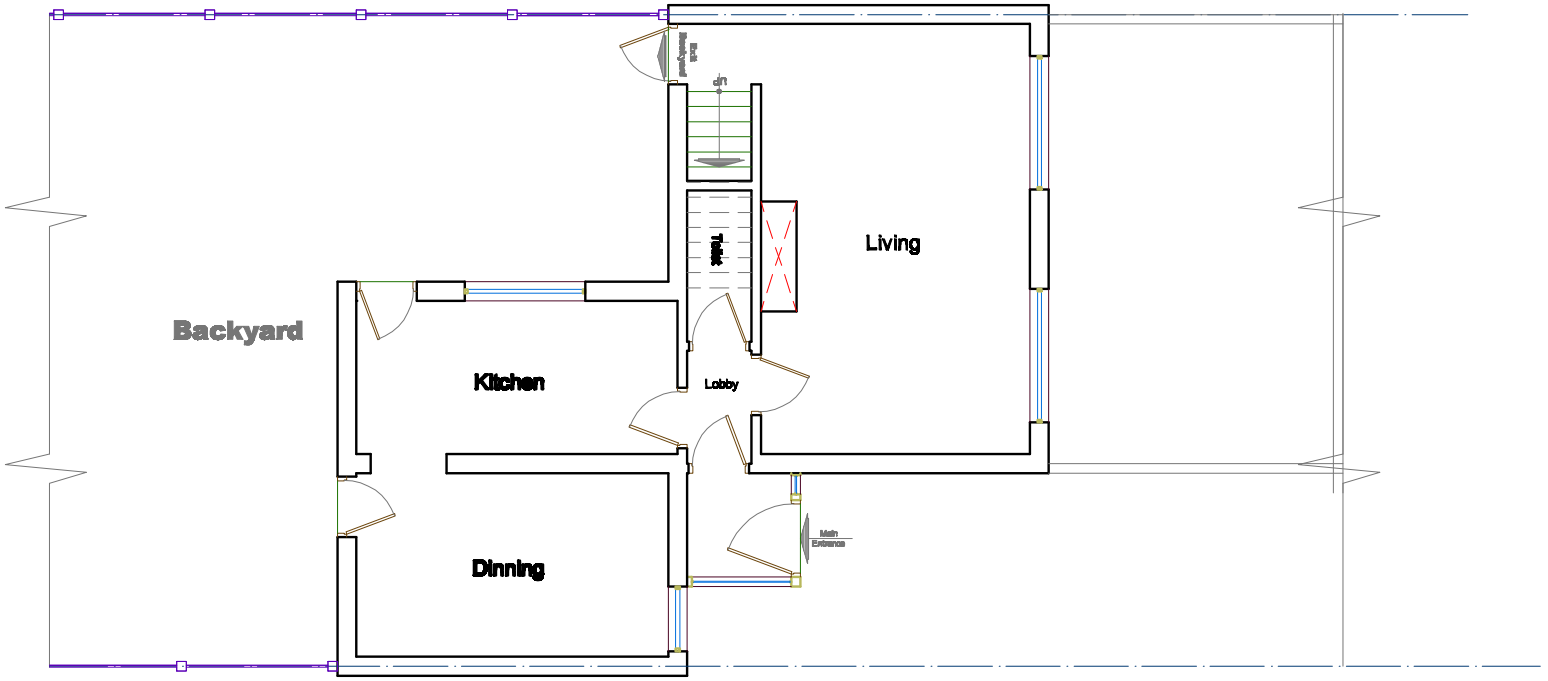

Proposed Ground Floor Plan

Scale 1:100

All dimensions are to be checked on site.Any discrepancies are to be reported to the architect/superving officer befor work commences.figured dimensions only are to taken from drawing.

This Scheme is subject to town planning and all other necessary consents. Dimensions areas and levels where given are only approximate and subject to site survey.

This drawing is to be read in conjunction with all relevent consultants and / or specialists drawing / documents and any discrepancies or variations are to be notified to the architect / supervising officer before the affected work commences.

Client

Kazi shahin

Project

On premises

24 Blythe Mount Park ,
Staffordshire ST11 9PP.

Drawing title

Proposed Ground Floor Plan

Coverd area

35.78 sqm.

	Date	Revisions

Scale 1:100

Rev

Sheet Size A4

Job no

Drawing no

A03

Drawing by

B.khan

This drawing is copyright of

Techshed Ltd

1 Fondant Court , Paynes Road , Bow
London E3 2SP.
E-mail : info@techshed.com
Web: www.techshed.com