

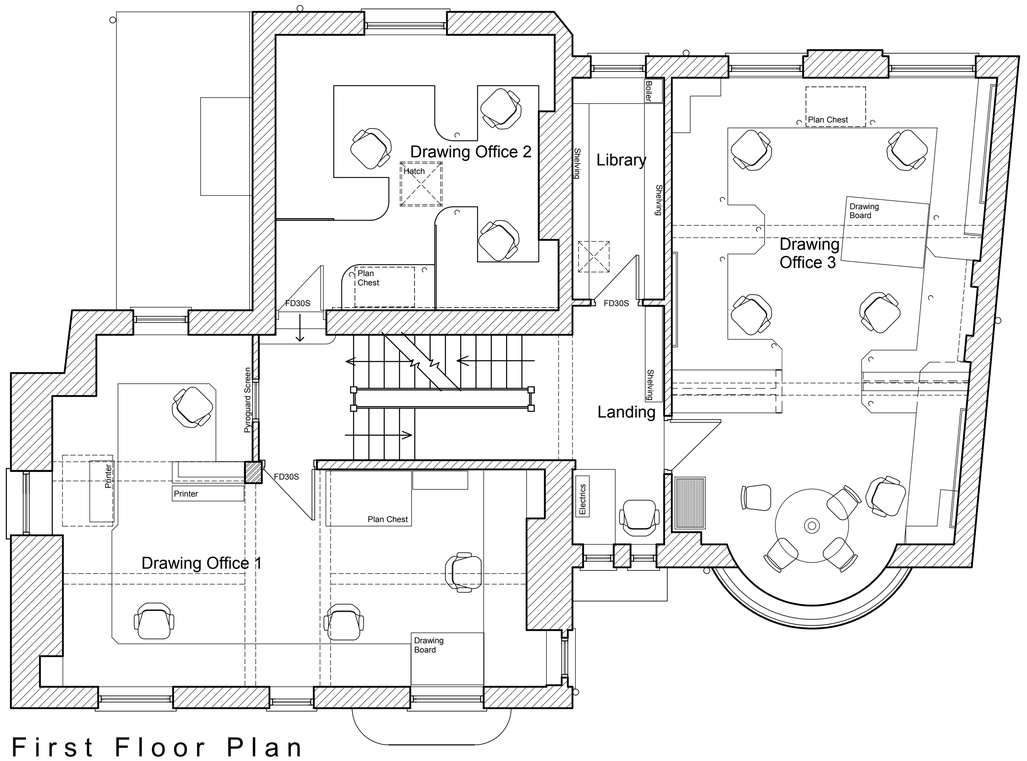



First Floor Plan

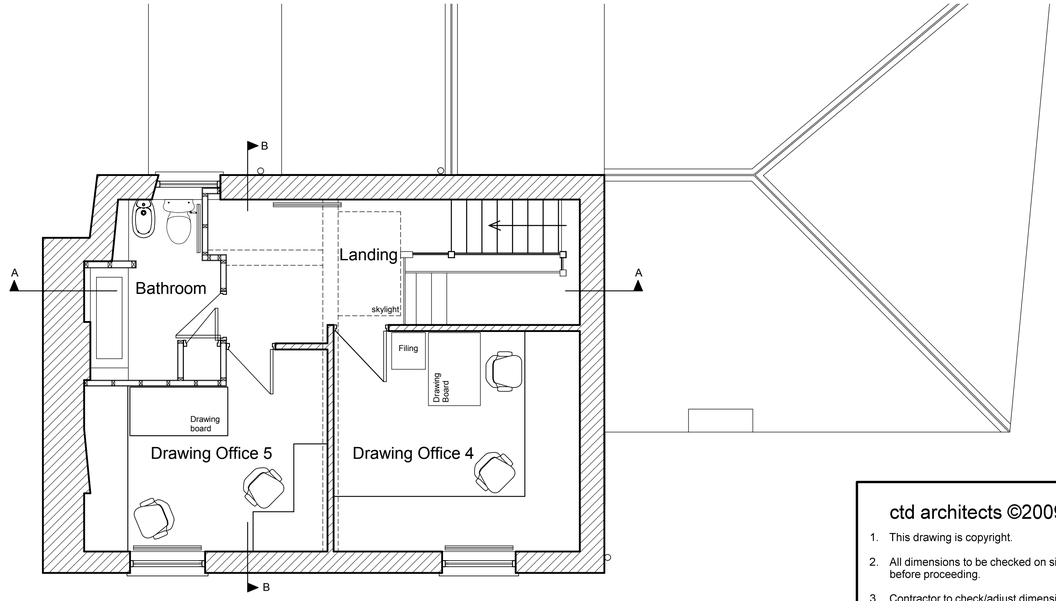

Second Floor Plan

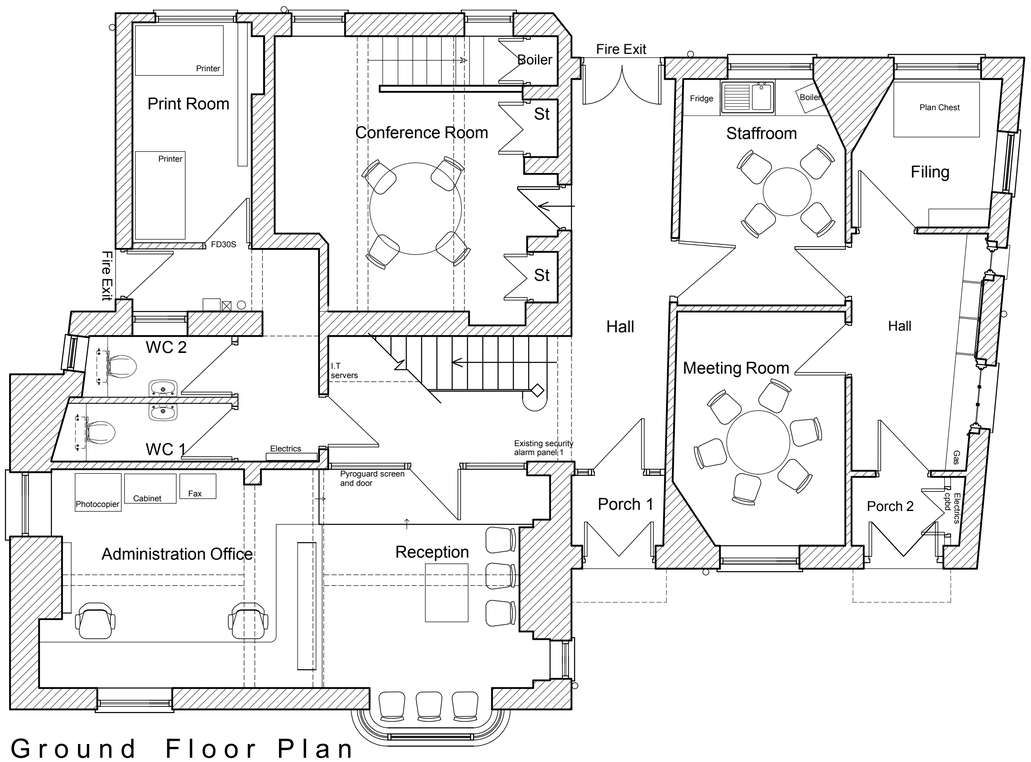

Ground Floor Plan

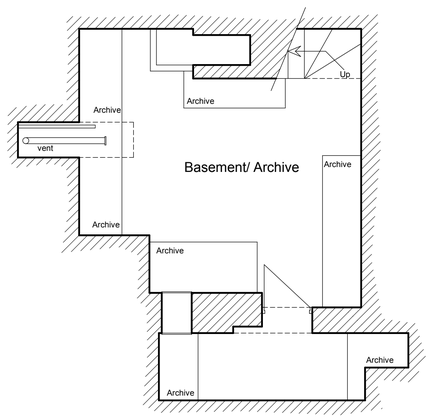

Basement Plan

North

ctd architects ©2009

1. This drawing is copyright.
2. All dimensions to be checked on site before proceeding.
3. Contractor to check/adjust dimensions of new work to suit existing conditions. Do not assume existing structure or details are plumb, square or level.
4. Contractor must notify the architect of any discrepancies before proceeding.
5. All drawings to be read in conjunction with all other consultants drawings and specs.

Rev	Date	Description
A	17/09/09	SF bathroom noted

ctd architects

Clerk Bank House
Clerk Bank
LEEK
Staffordshire
ST13 5HE

Tel: 01538 373477
Fax: 01538 386503
e: info@ctdarchitects.co.uk

architects.historic buildings advisors. project managers. landscape & urban designers

Client: CTD Architects

Project: Proposed Alterations to Clerk Bank House

Title: Floor Plans 'as Existing'

Status: Planning / Lbc Application

Scale: 1:50	A1 :Size	Job No: 0956	
Drawn: JP	MM :Chk'd	Date: 08/09/09	
File path: \\drawings\CBH\Building consent sept 09\CBH Flr Plns/ AL02			
Drawing Number: AL 02 A			