Copyright of this drawing is vested in the Architect and it must not be copied or reproduced without consent. Figured dimensions only are to be taken from this drawing. All contractors must visit the site and be responsible for taking and checking all dimensions relative to their work. Hewitt&Carr Architects Ltd are to be advised of any variation between drawings and site conditions.
DO NOT SCALE OFF THIS DRAWING..... IF IN DOUBT ASK.

Rev.	Drawn	Comments	Date

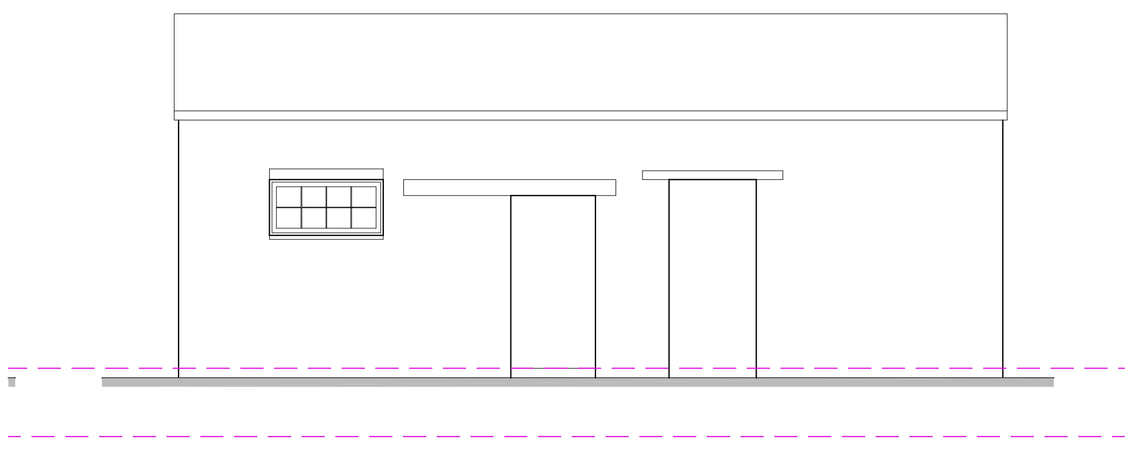

NORTH EAST ELEVATION 1:50

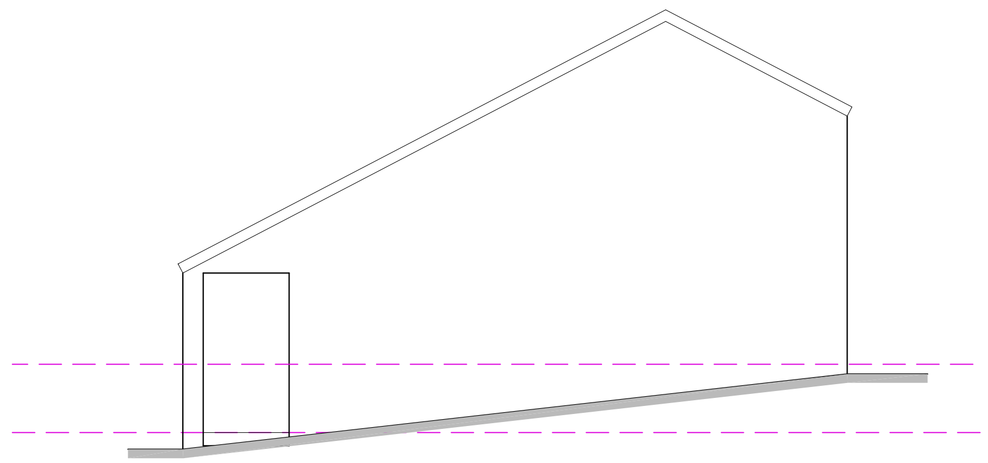

NORTH WEST ELEVATION 1:50

Ordnance Survey © Crown copyright 2011 All rights reserved. Licence number 100051789

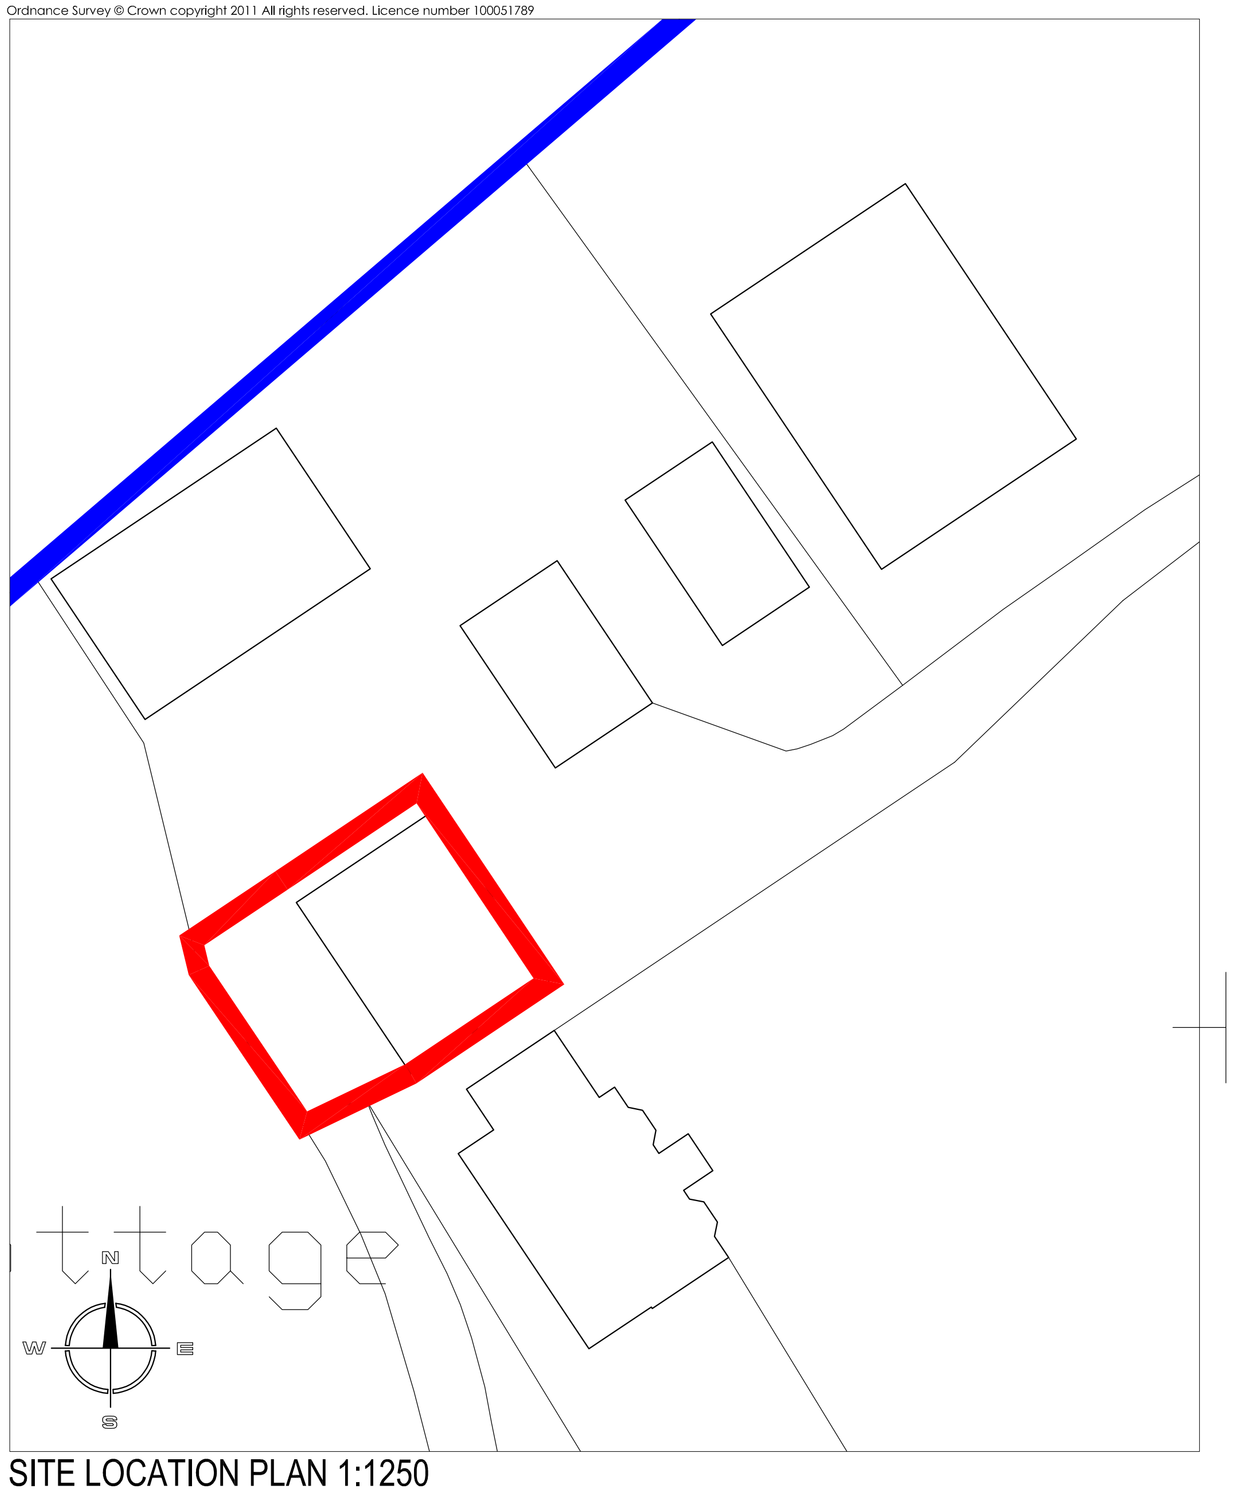

SITE LOCATION PLAN 1:1250

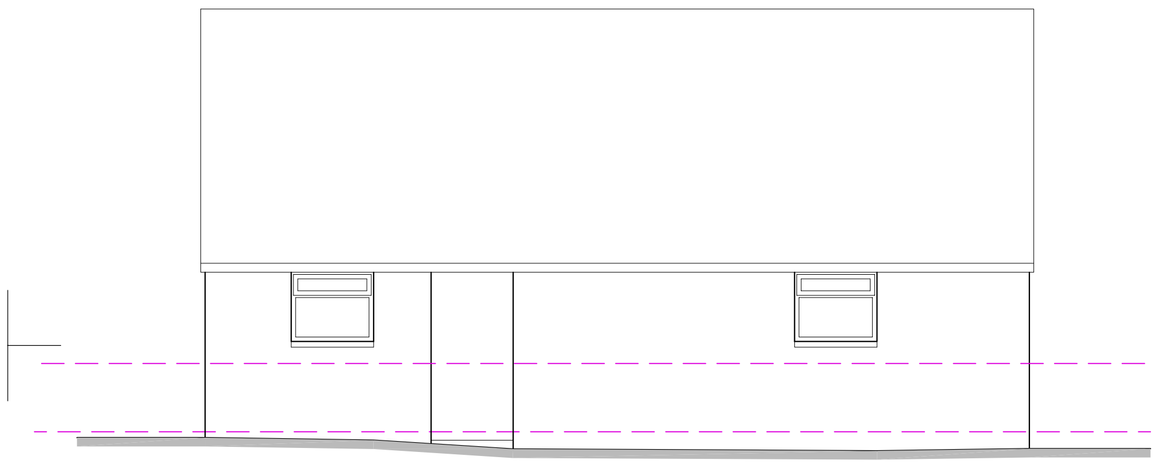

SOUTH WEST ELEVATION 1:50

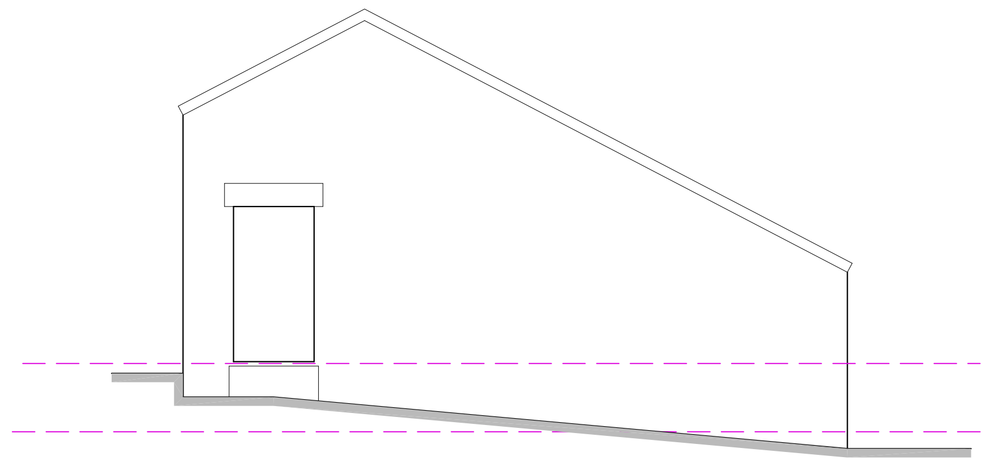

SOUTH EAST ELEVATION 1:50

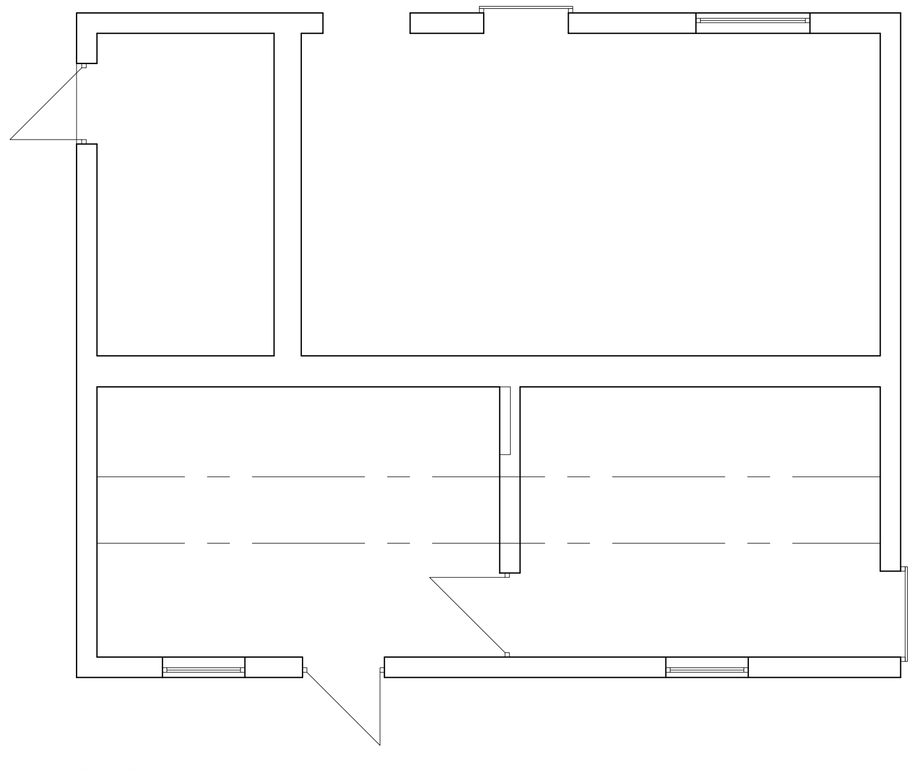

GROUND FLOOR PLAN 1:50

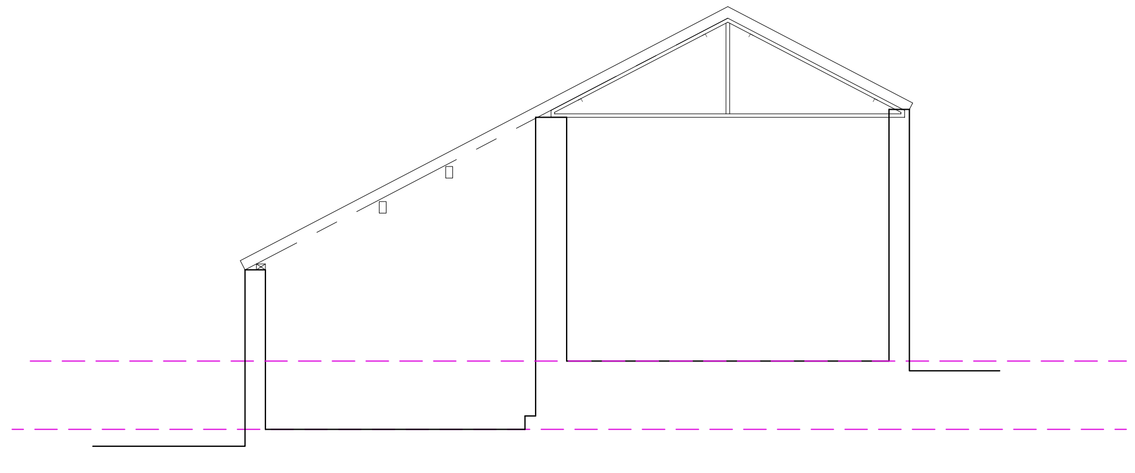

SECTION 1:50

Hewitt&Carr Architects
A: 2-4 Cross Street I Cheadle I Staffordshire I ST10 1NP
T: 01538 756888
E: enquiries@hcarchitects.co.uk
W: www.hcarchitects.co.uk

Client
Mr L Pearson

Project
Barn Conversion to brick barn at Springs Cottage Farm, Thorneyedge Road, Bagnall, Staffordshire

Title
Plans and Elevations as Existing

Status
Survey

Date Nov 2015 Drawn KJM

Scale @A1 As Stated Checked

Project No 00406 Drawing No. AL(0)03 Rev

File Ref: H:\REF