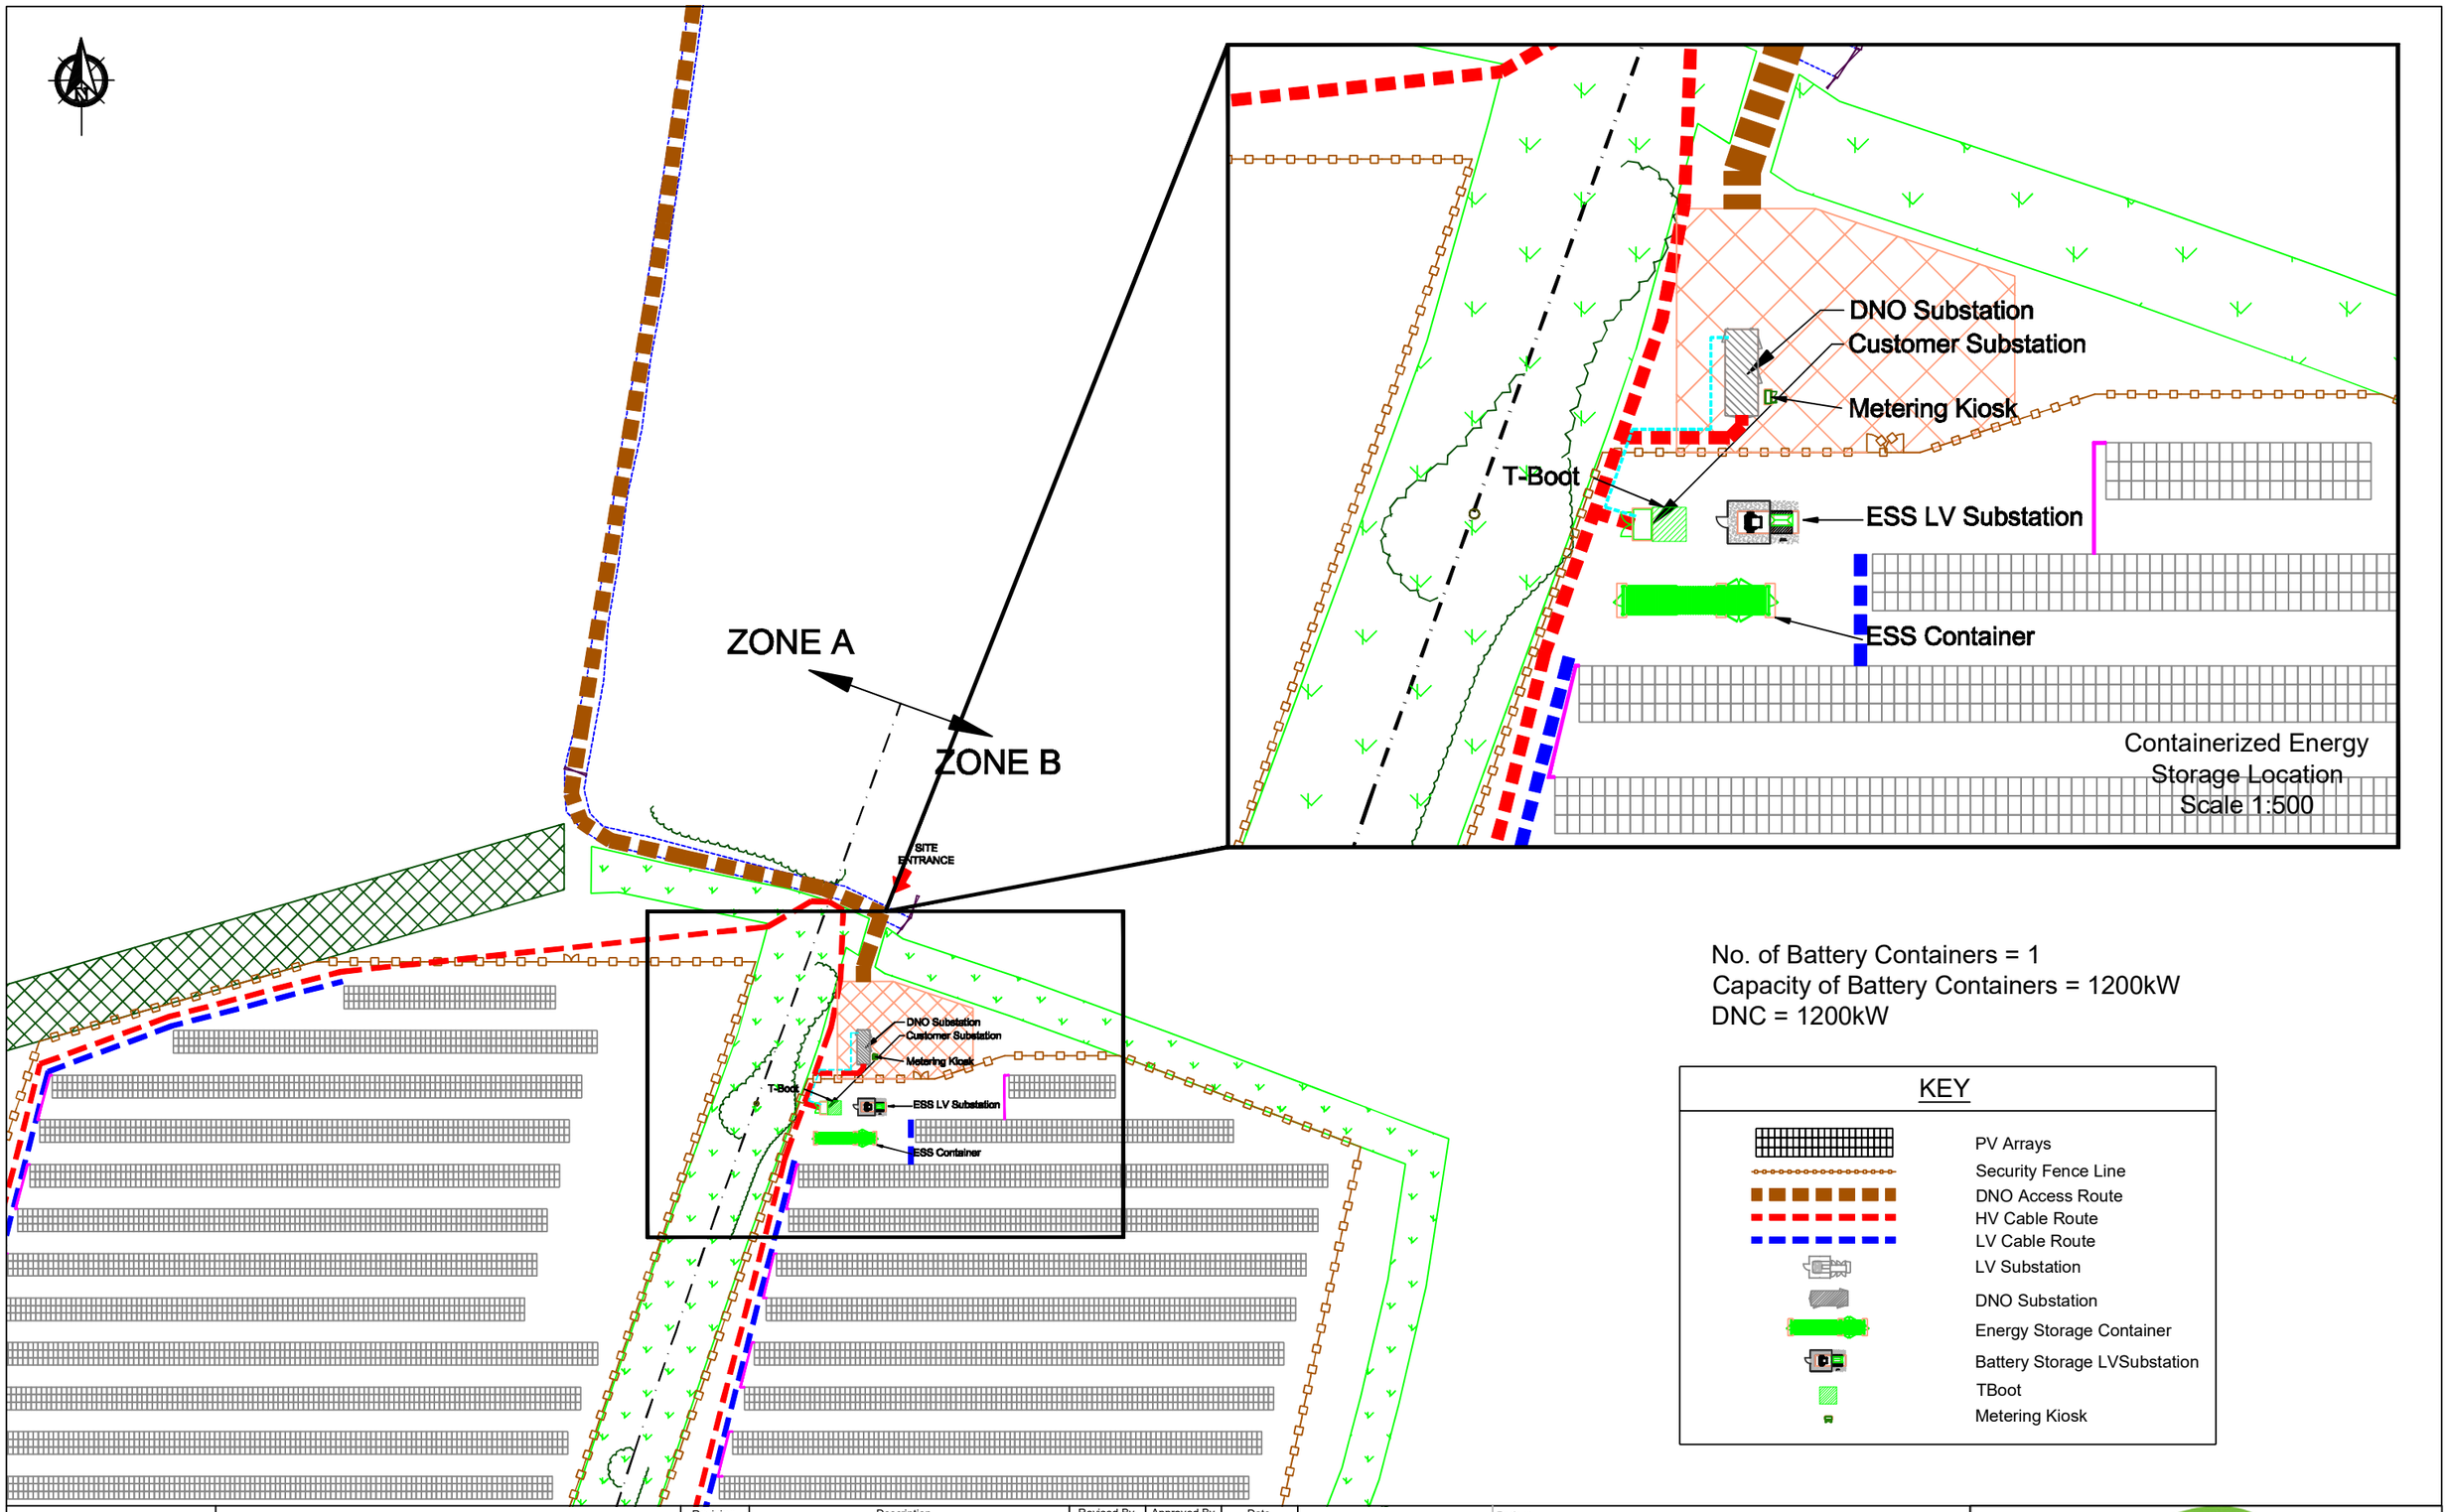


No. of Battery Containers = 1
Capacity of Battery Containers = 1200kW
DNC = 1200kW

KEY

- PV Arrays
- Security Fence Line
- DNO Access Route
- HV Cable Route
- LV Cable Route
- LV Substation
- DNO Substation
- Energy Storage Container
- Battery Storage LVSubstation
- TBoot
- Metering Kiosk

Installer Details

Anesco Ltd,
The Green,
Easter Park,
Benyon Road,
Reading,
RG7 2PQ
Tel: 0845 894 4444

Comments

Revision	Description	Revised By	Approved By	Date
A	Issued for comment	RK		24/10/2016

Scale	Drawn By	Checked By	Signed by PM	Date Checked	Page	Sheet
1:1250 @ A3	RK				1 of 1	A3

Installation Address

Heywood Grange
Dilhorne,
Staffordshire,
ST10 2PL

Project: HEYWOOD GRANGE ESS

Title: ESS SITE PLAN

Drawing No.: 001906_02

Rev.: A

Anesco™ complete energy services