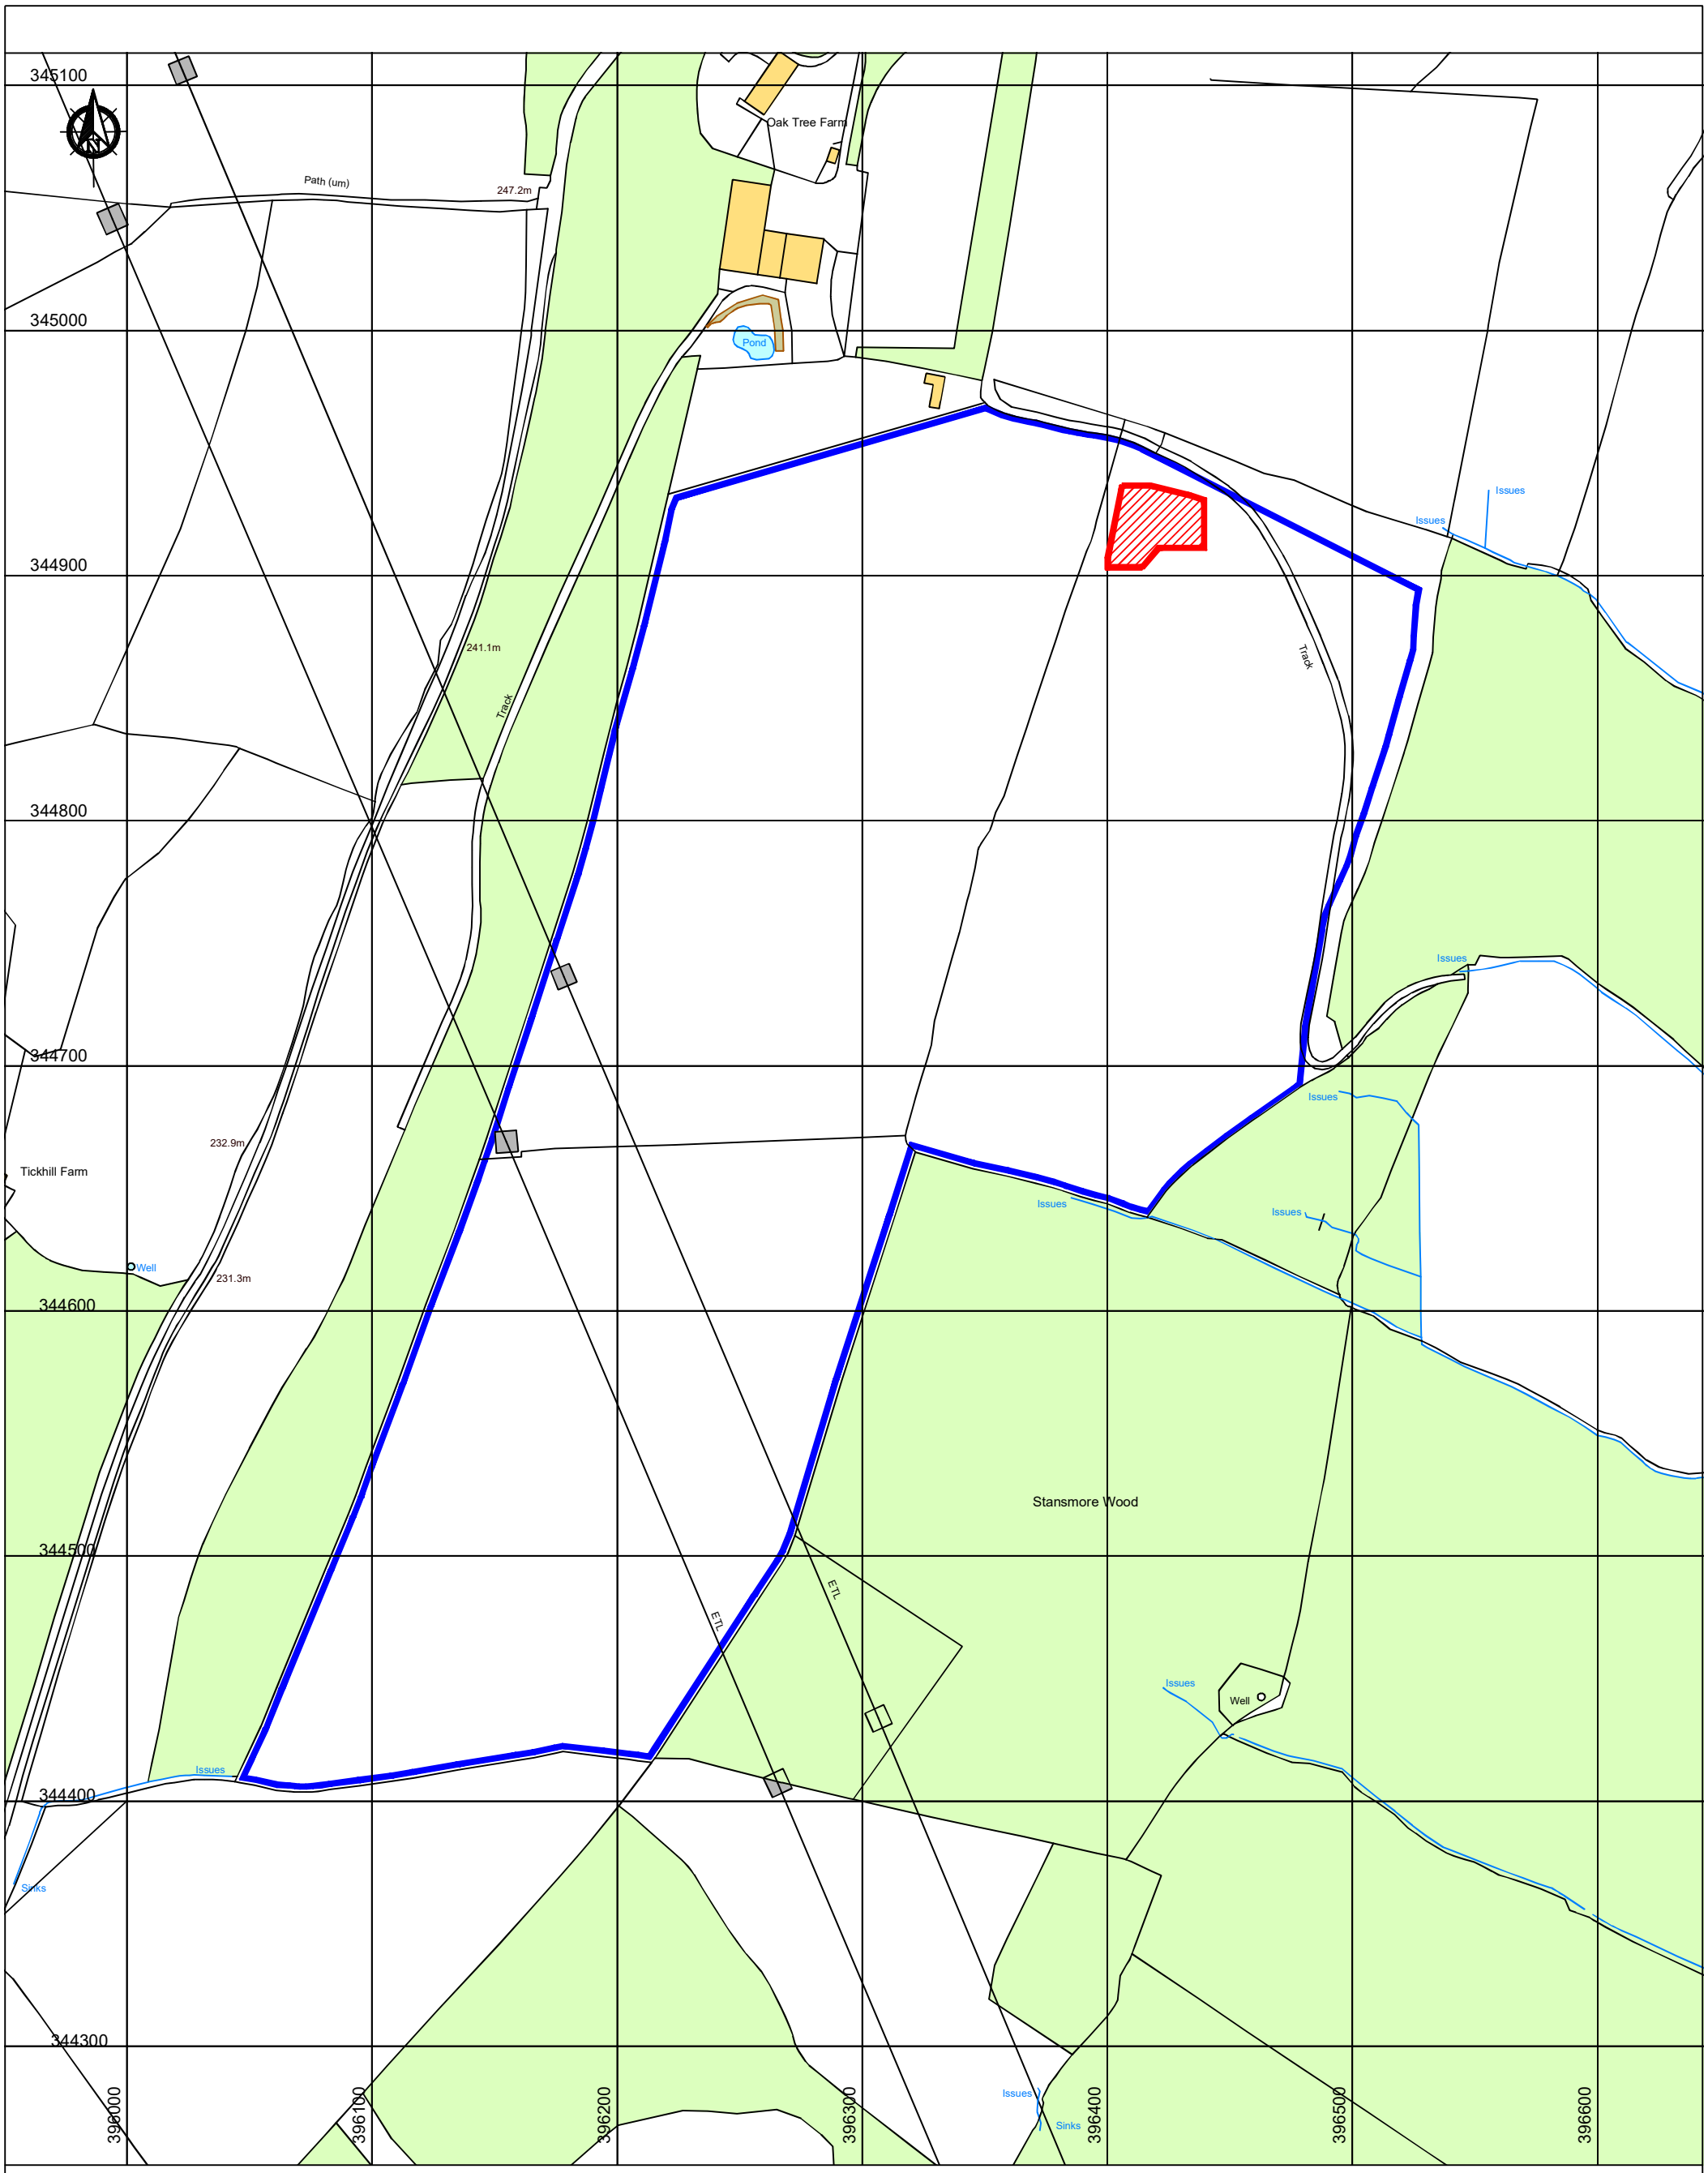


Ordnance Survey, (c) Crown Copyright 2016. All rights reserved. Licence number 100022432

Site Boundary

Energy Storage System

Installer Details	Comments	Revision	Description	Rev'd By	App'd By	Date	Installation Address	Project	HEYWOOD GRANGE ESS
Anesco Ltd, The Green, Easter Park, Benyon Road, Reading, RG7 2PQ Tel: 0845 894 4444		A	Issued for comment	RK		25/10/2016	Heywood Grange, Dilhorne, Staffordshire, ST10 2PL	Title	LOCATION PLAN
		Scale 1:2500 @ A3	Drawn By RK / Checked By / Signed	Date Ck'd	Page 1 of 1	Sheet A3		Drawing No.	001906_04
								Rev.	A

Anesco™ complete energy services