



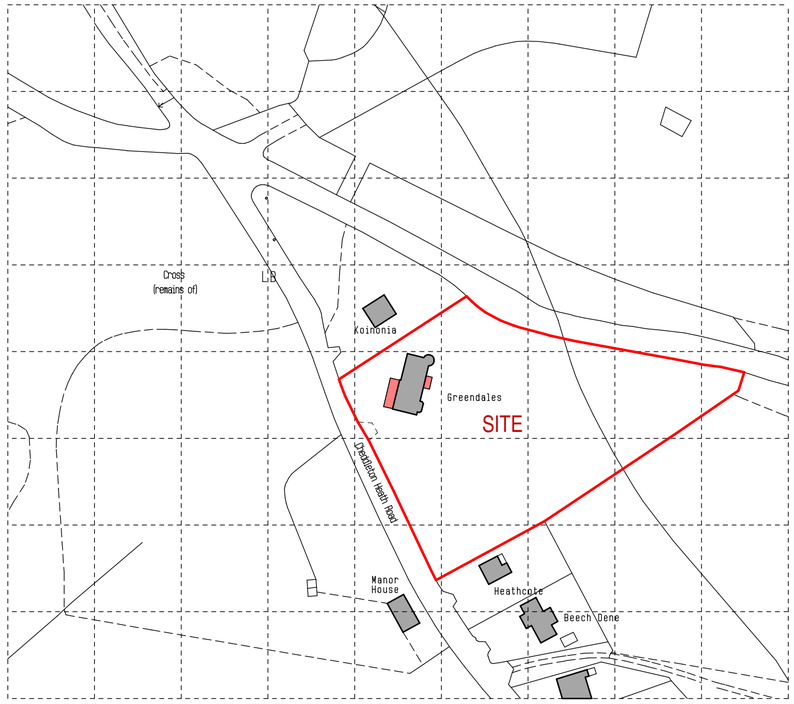

scale bar @ 1:1250

Location Plan

Scale 1:1250

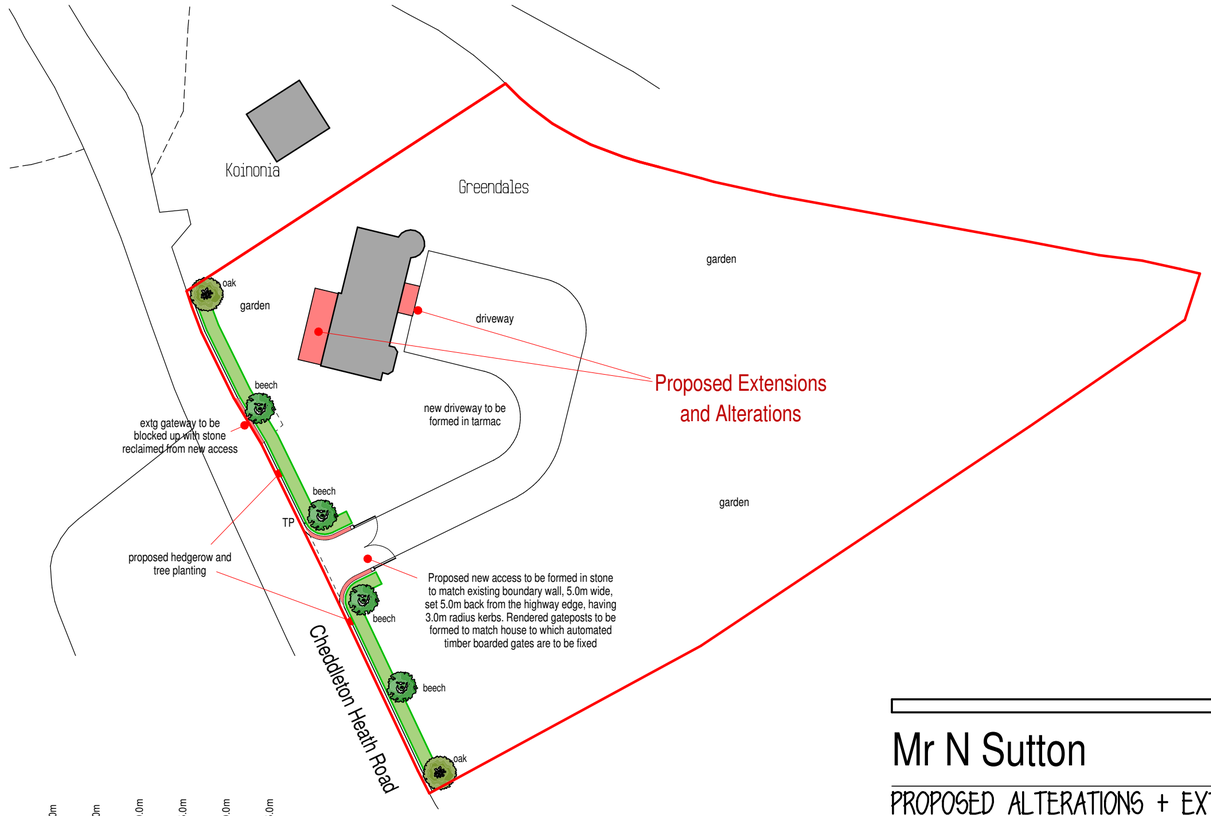



scale bar @ 1:500

Block Plan

Scale 1:500

ROAD BOUNDARY TREATMENT

The existing stone boundary wall fronting the highway is to be maintained with a new entrance formed and the former infilled as described above.
Behind the wall a band of landscaping is to be planted where shown on the block plan above. This is to include a variegated holly hedgerow incorporating specimen beech and oak trees where shown and as specified below.

Tree planting :-
A mix of Oak (quercus robor) and Beech (ficus sylvatica) are to be incorporated into boundary planting scheme.
Note :- Standard trees are to be planted, in a 450mm diameter, 600mm pit of topsoil, complete with untreated timber stakes for initial support, driven firmly into position on the windward side of the tree. Trees to be tied to stakes with proprietary plastic ties. Plastic rabbit sleeves to be utilised.

Hedgerows :-
Where indicated a hedgerow is to be planted behind the stone boundary wall, comprising of a double staggered row of Ilex aquifolium (Holly), variegated (variety chosen by client).
Plants to be spaced in a double row, at 500mm staggered centres in both directions. Plants sizes to be 30/50cm in 2 litre pots.
Newly planted hedgerows are to be protected with rabbit netting.

Mr N Sutton

PROPOSED ALTERATIONS + EXTENSION
TO GREENDALES,
CHEDDLETON HEATH ROAD,
LEEK,
ST13 7DX

PLANNING APPLICATION
LOCATION + BLOCK PLAN

Date	Sheet	Scale
FEBRUARY 2016	A2	1:1250, 1:500
Drg No.	Rev.	Drawn
2015-2103-03	B	NAW

A - 16/07/2016 - PROPOSED ENTRANCE REVISED
B - 17/10/2016 - PLANTING ADDED TO ROAD FRONTAGE

SAMMONS Architectural LIMITED
Chartered Institute of Architectural Technologists
10 Cawdry Buildings, Fountain Street, Leek. ST13 6JP
Telephone + Fax 01538 386002
E-mail: info@sammonsltd.co.uk
Web: www.sammonsltd.co.uk

This drawing is copyright. Do not scale.
All dimensions must be checked prior to commencement.