
Location Plan 1:1250
High Up Farm – Domestic Biomass Outbuilding

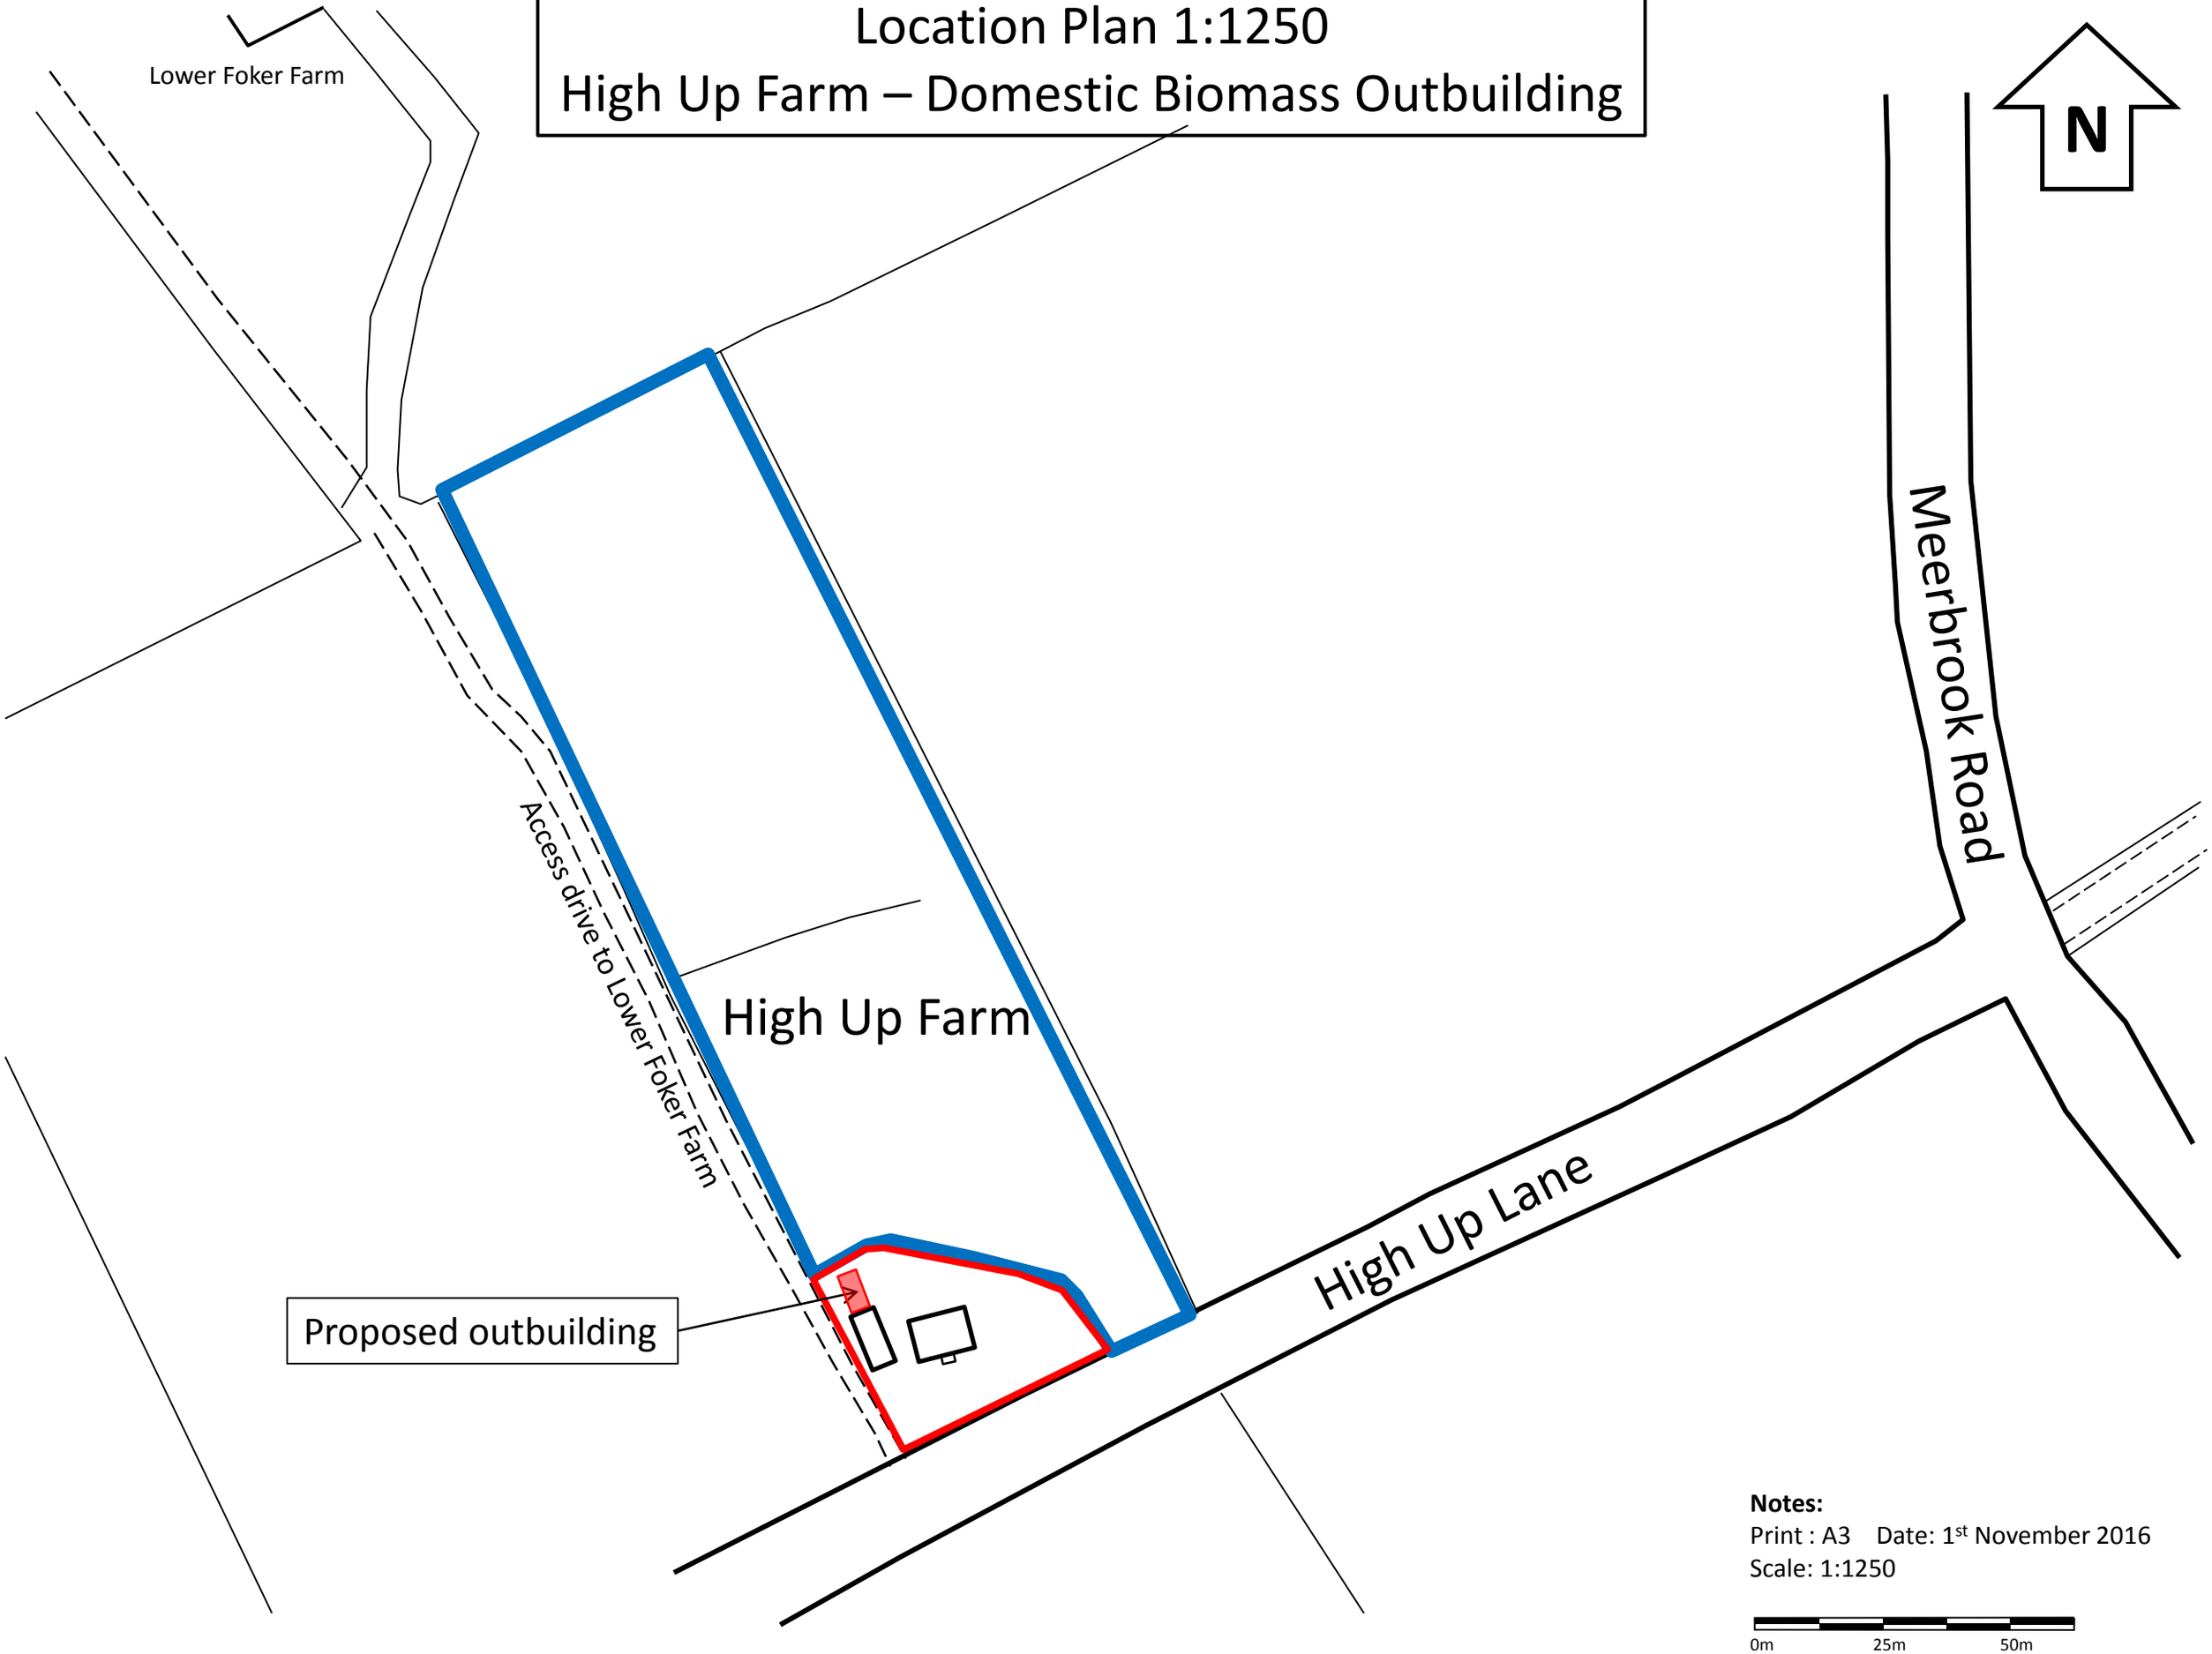

Notes:
Print : A3 Date: 1st November 2016
Scale: 1:1250

0m 25m 50m