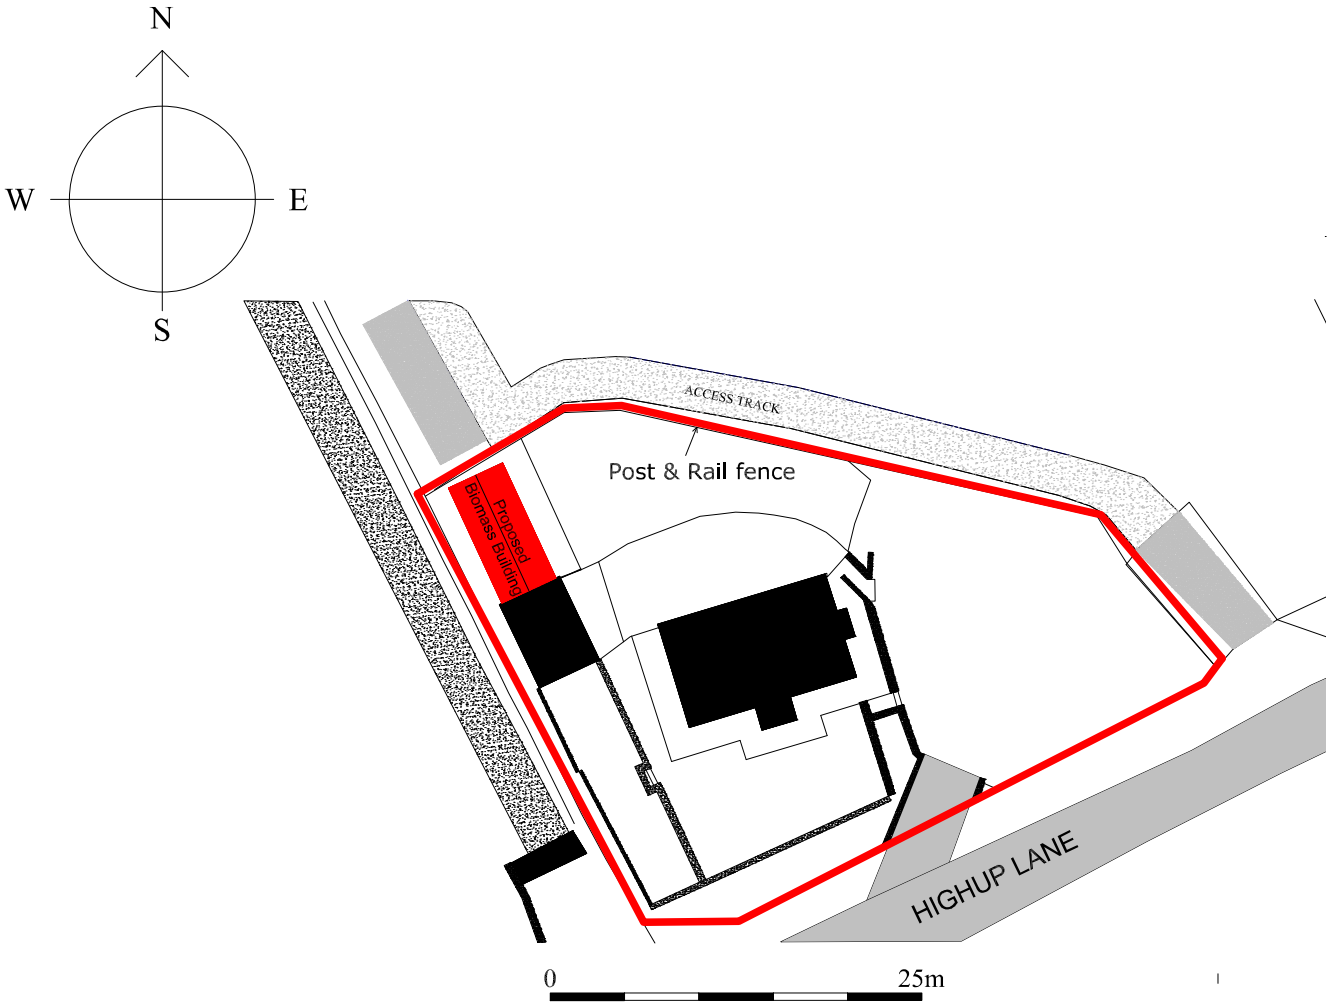


Agent:

less co2 limited
Planning Department
planning@less-co2.co.uk
T:01538 542020

Client:

John & Alison Neilson

Project:

Domestic Biomass Building
Highup Farm
Highup Lane
Leek
ST13 8SD

Title:

Block Plan

Status:

Planning Drawing

Scale:1:500	A4 :size	Job no.
Drawn: JN		Date: Nov 2016
Drawing no: **HUFBIO-01**		Rev:-