North Elevation

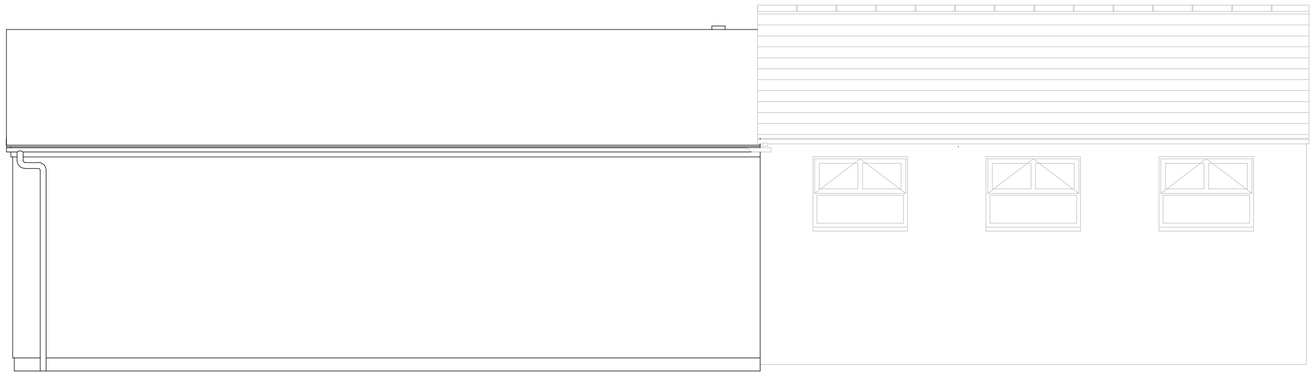

West Elevation

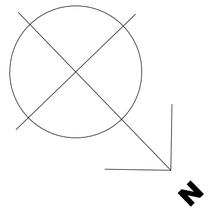

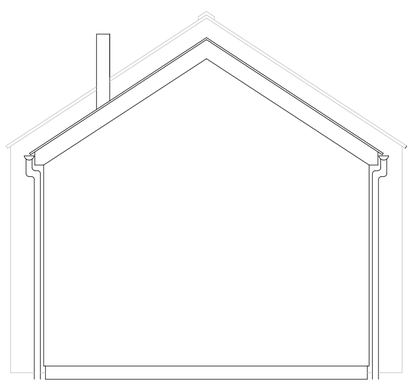

South Elevation



East Elevation

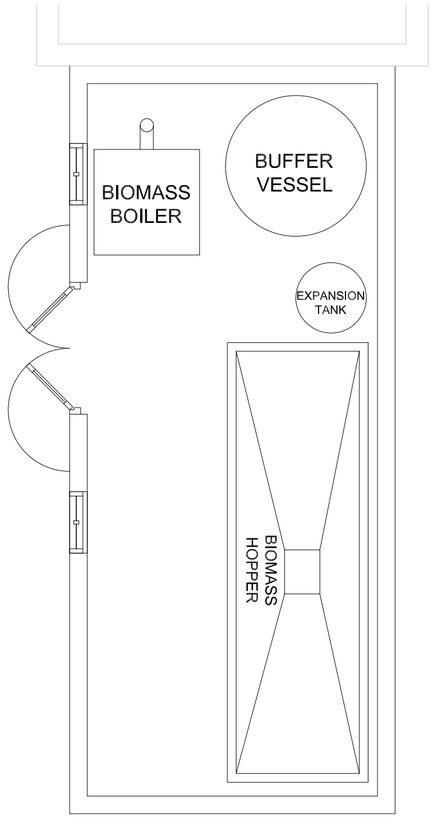

0 meters 5

PROPOSED BUILDING

PRESENT BUILDING

Agent:

less co2 limited
Planning Department
planning@less-co2.co.uk
T:01538 542020

Client:

John & Alison Neilson

Project:

Biomass Building
Highup Farm
Highup Lane
Leek
ST13 8SD

Title:

Elevations & Floor Plan

Status:

Planning Drawing

Scale:1:50	A2 :size	Job no.
Drawn: JN		Date: Nov 2016
Drawing no.	**AB02**	Rev:- 1