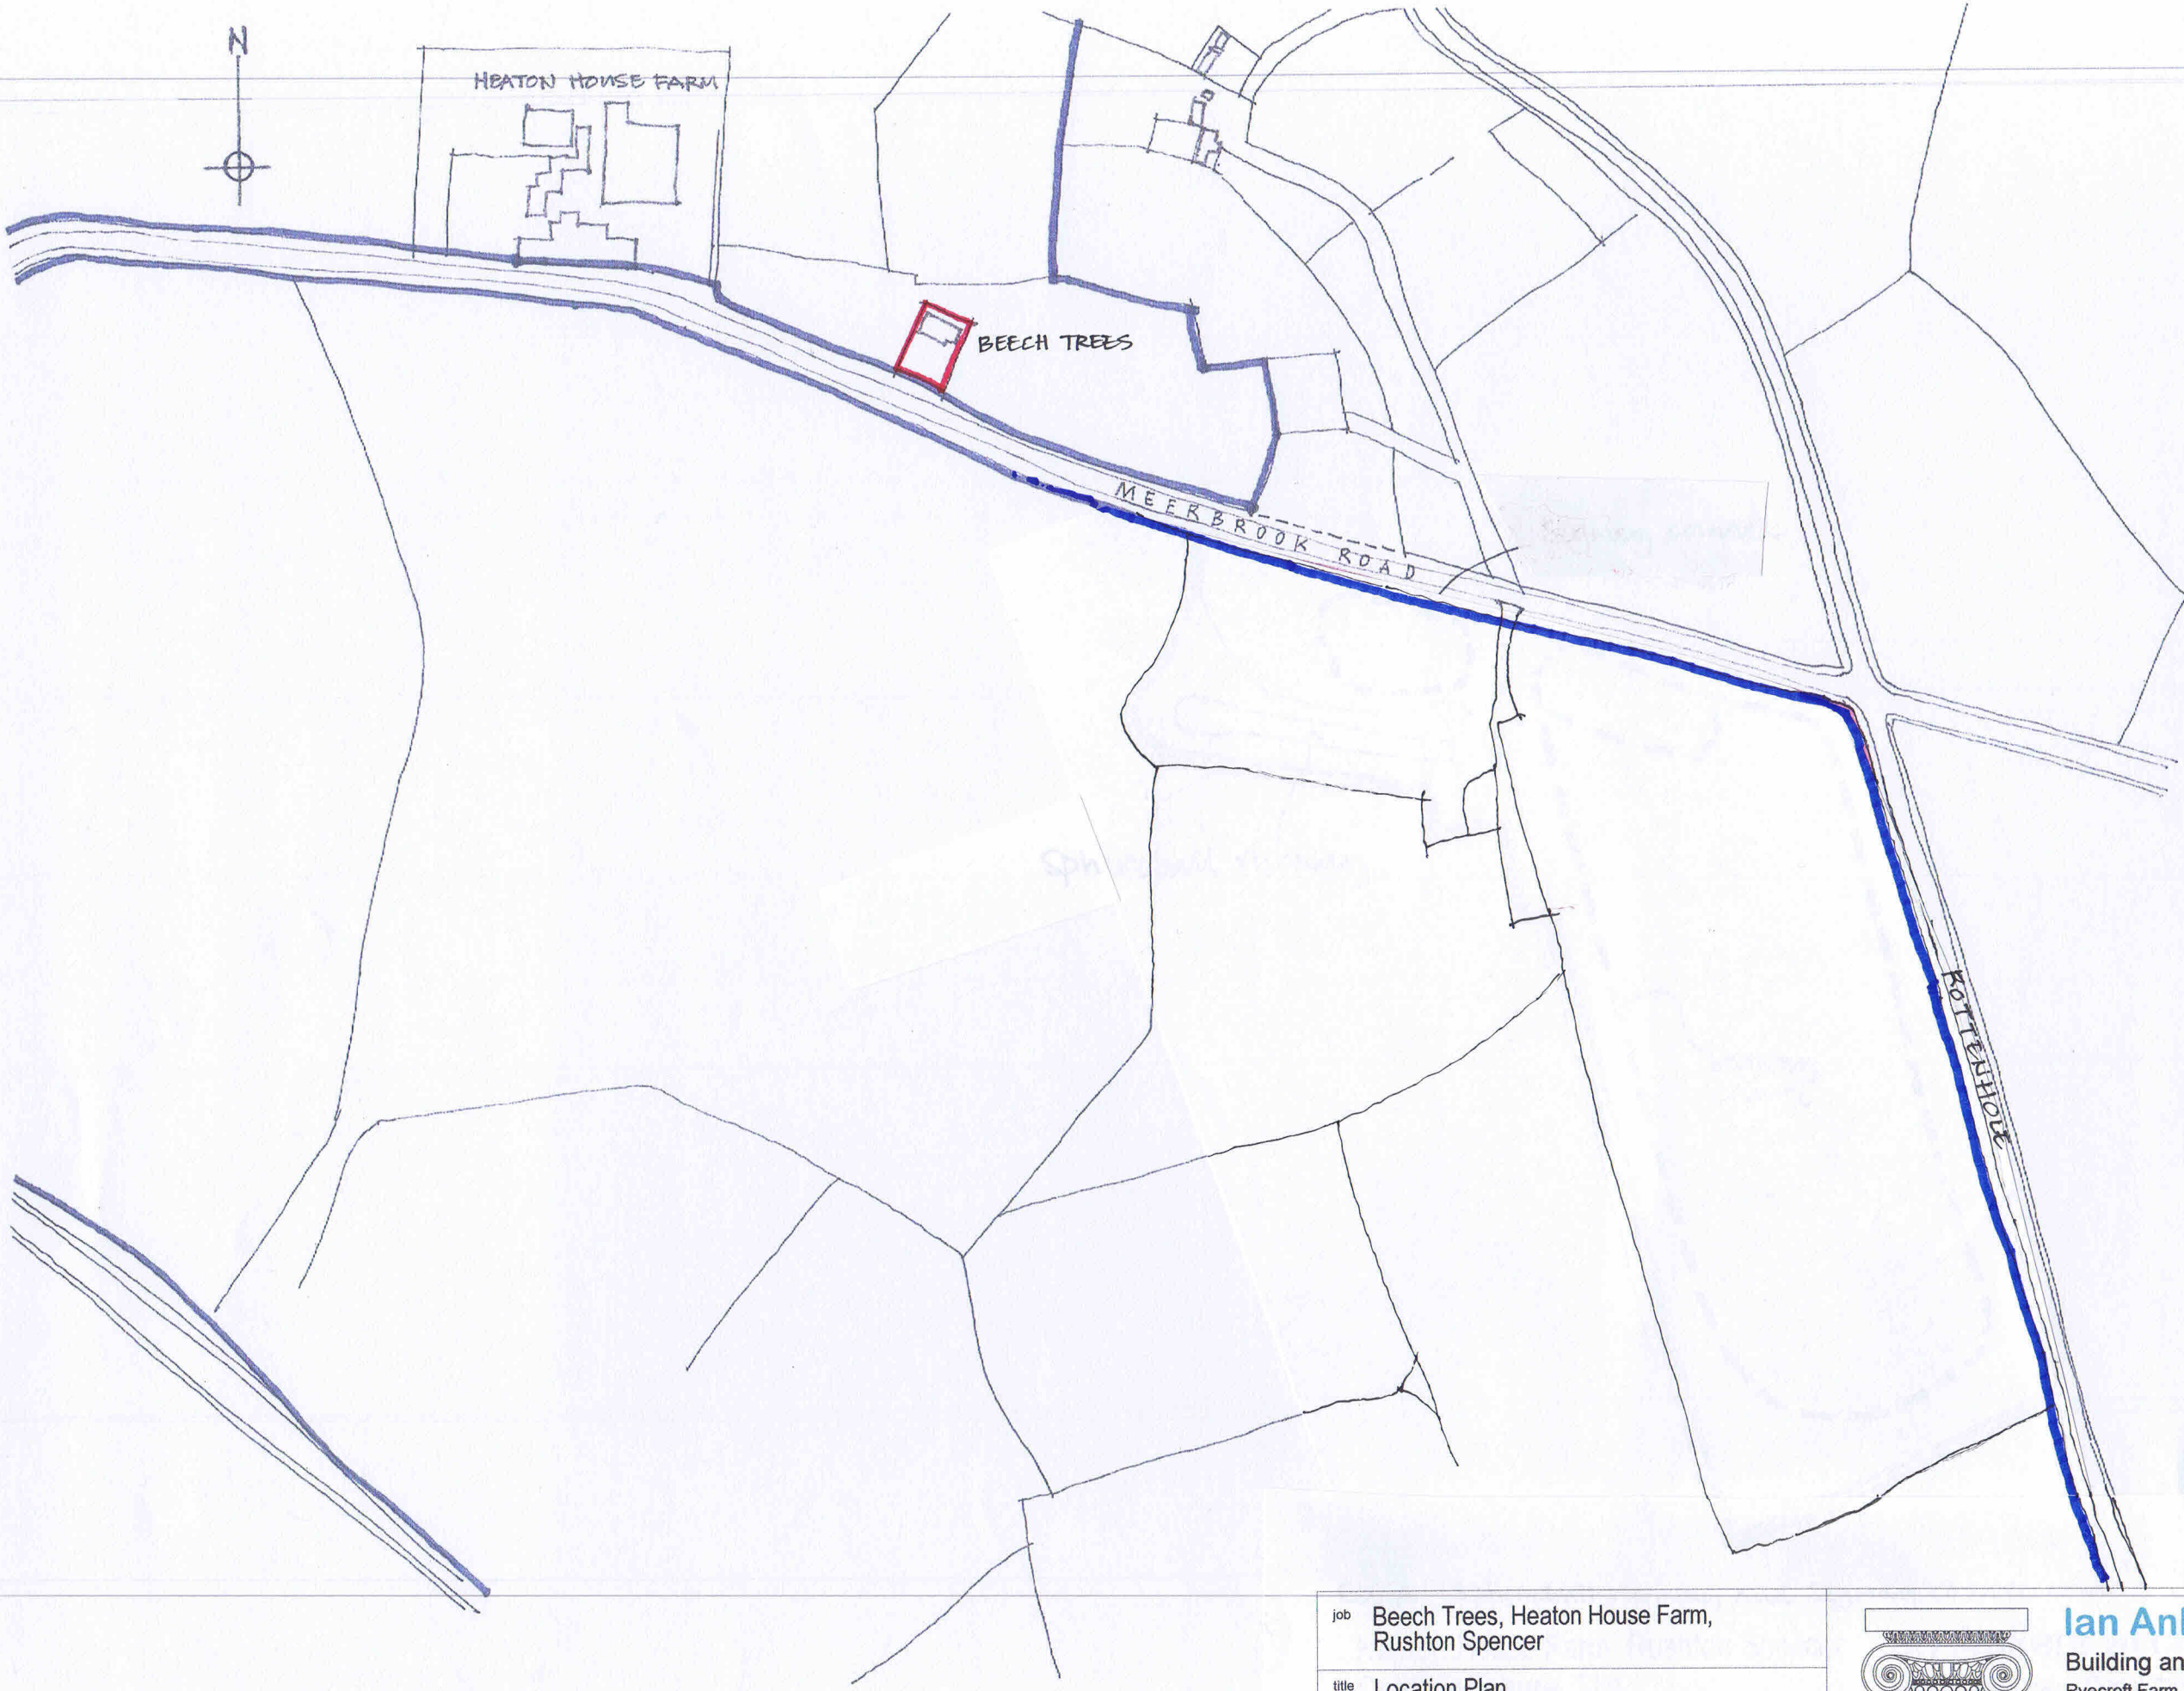

job	Beech Trees, Heaton House Farm, Rushton Spencer
title	Location Plan
date	13.10.16
scale	1/2500 @ A3
dwg. no.	.
rev.	.

Ian Ankers architecture
Building and Design Consultants
Ryecroft Farm, Rushton Spencer, Macclesfield, SK11 0RP
t 01260 546944
e ian@iankers.co.uk
w www.iankers.co.uk