Copyright of this drawing is vested in the DESIGNER and it must not be copied or reproduced without consent. Figured dimensions only are to be taken from this drawing. All contractors must visit the site and be responsible for taking and checking all dimensions relative to their work.

Rev.	Drawn	Comments	Date

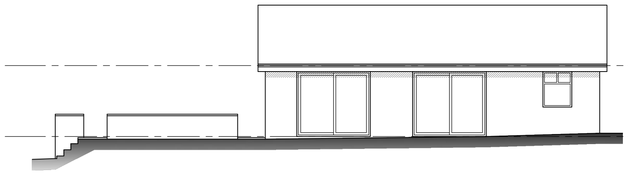

Existing side elevation
Scale 1:100



Existing front elevation
Scale 1:100

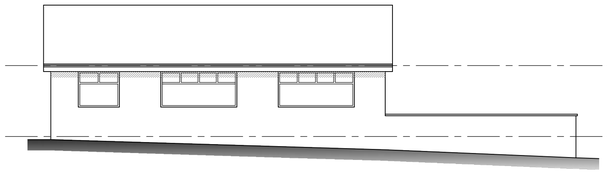

Existing side elevation
Scale 1:100

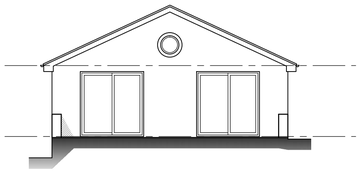

Existing rear elevation
Scale 1:100



Site plan
Scale 1:500



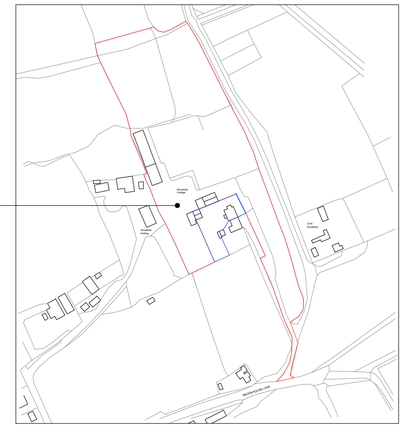

Site location plan
Scale 1:2500

Reproduced from the
Ordnance Survey map with the permission of Ordnance Survey on behalf of The Controller of Her Majesty's Stationery Office
Licence No. AL 100001834

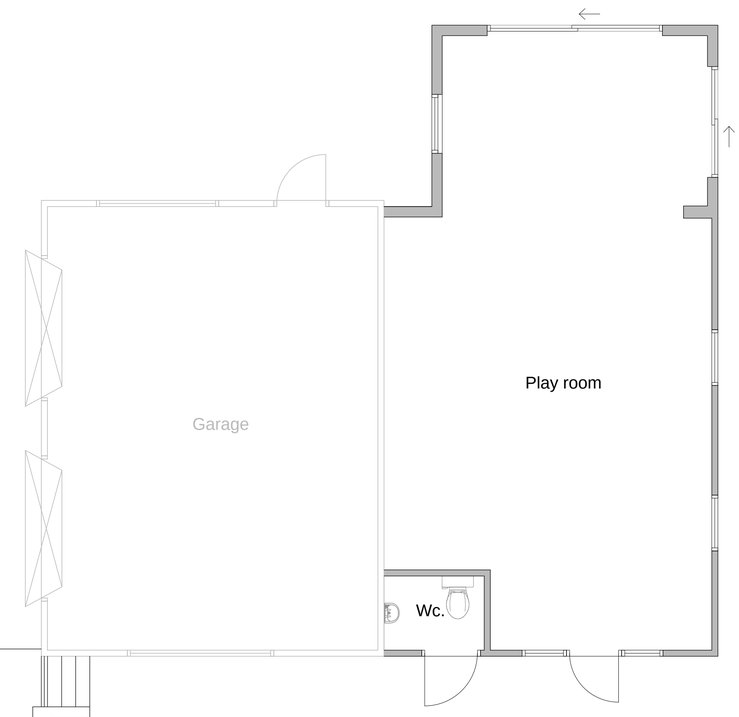



Existing ground floor plan
Scale 1:50

Client
MR ROWSON

Project
PROPOSED CHANGE OF USE OF OUTBUILDINGS TO FORM NEW DWELLING & GARAGE AT WOODSIDE COTTAGE, BROOKHOUSE LANE, WERRINGTON

Title
EXISTING PLANS

Status
PLANNING PERMISSION

Date OCTOBER 2016 Drawn ME

Scale @A1 AS SHOWN Checked

Project No. 100-01 Drawing No. Rev