Copyright of this drawing is vested in the DESIGNER and it must not be copied or reproduced without consent. Figured dimensions only are to be taken from this drawing. All contractors must visit the site and be responsible for taking and checking all dimensions relative to their work.

Rev.	Drawn	Comments	Date

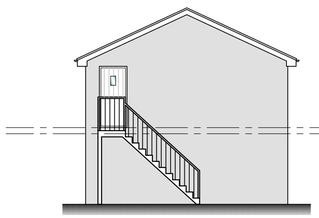

Proposed side elevation
Scale 1:100

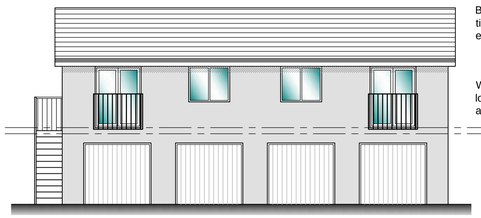

Proposed front elevation
Scale 1:100

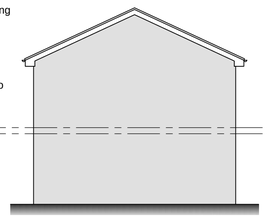

Proposed side elevation
Scale 1:100

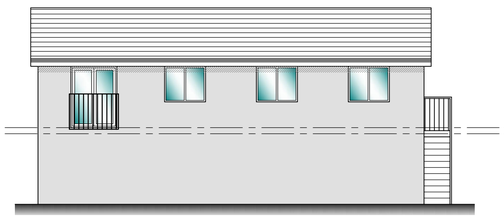

Proposed rear elevation
Scale 1:100



Proposed first floor plan
Scale 1:50

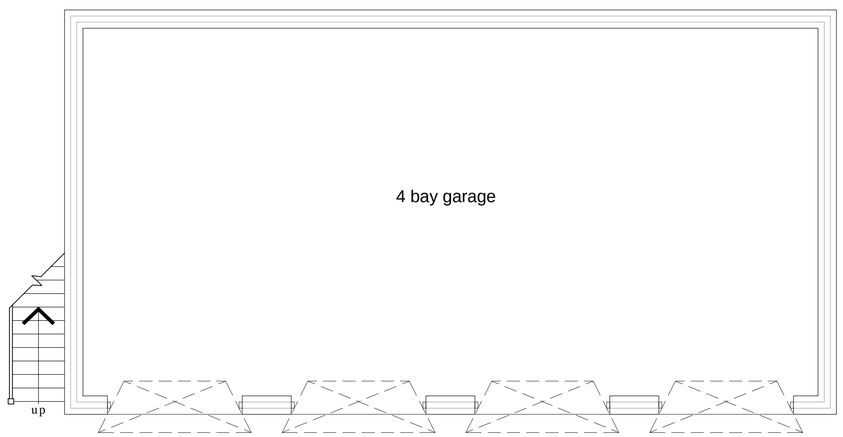

Proposed ground floor plan
Scale 1:50

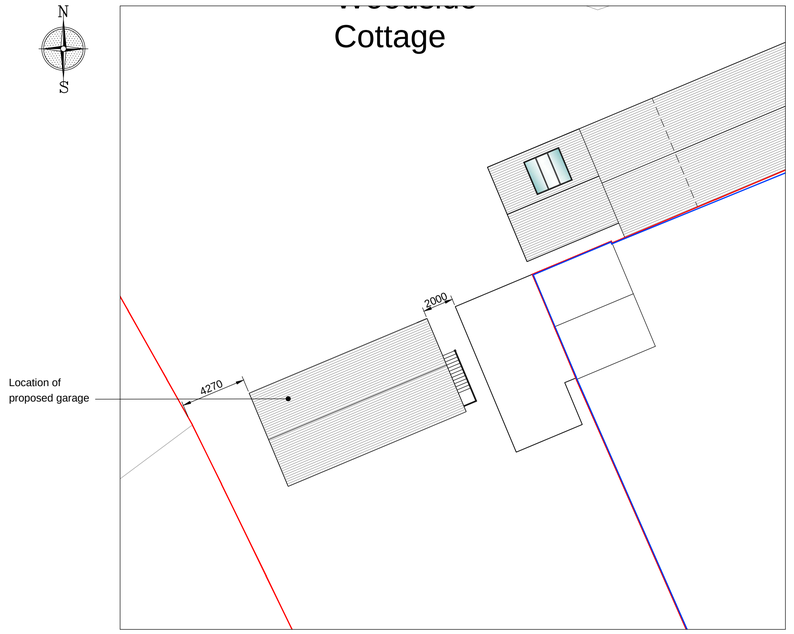

Site plan
Scale 1:200

Client
MR ROWSON

Project
PROPOSED CHANGE OF USE OF OUTBUILDINGS TO FORM NEW DWELLING AT WOODSIDE COTTAGE, BROOKHOUSE LANE, WERRINGTON

Title
PROPOSED GARAGE PLANS

Status
PLANNING PERMISSION

Date OCTOBER 2016 Drawn ME

Scale @A1 AS SHOWN Checked

Project No 100-03 Drawing No. Rev