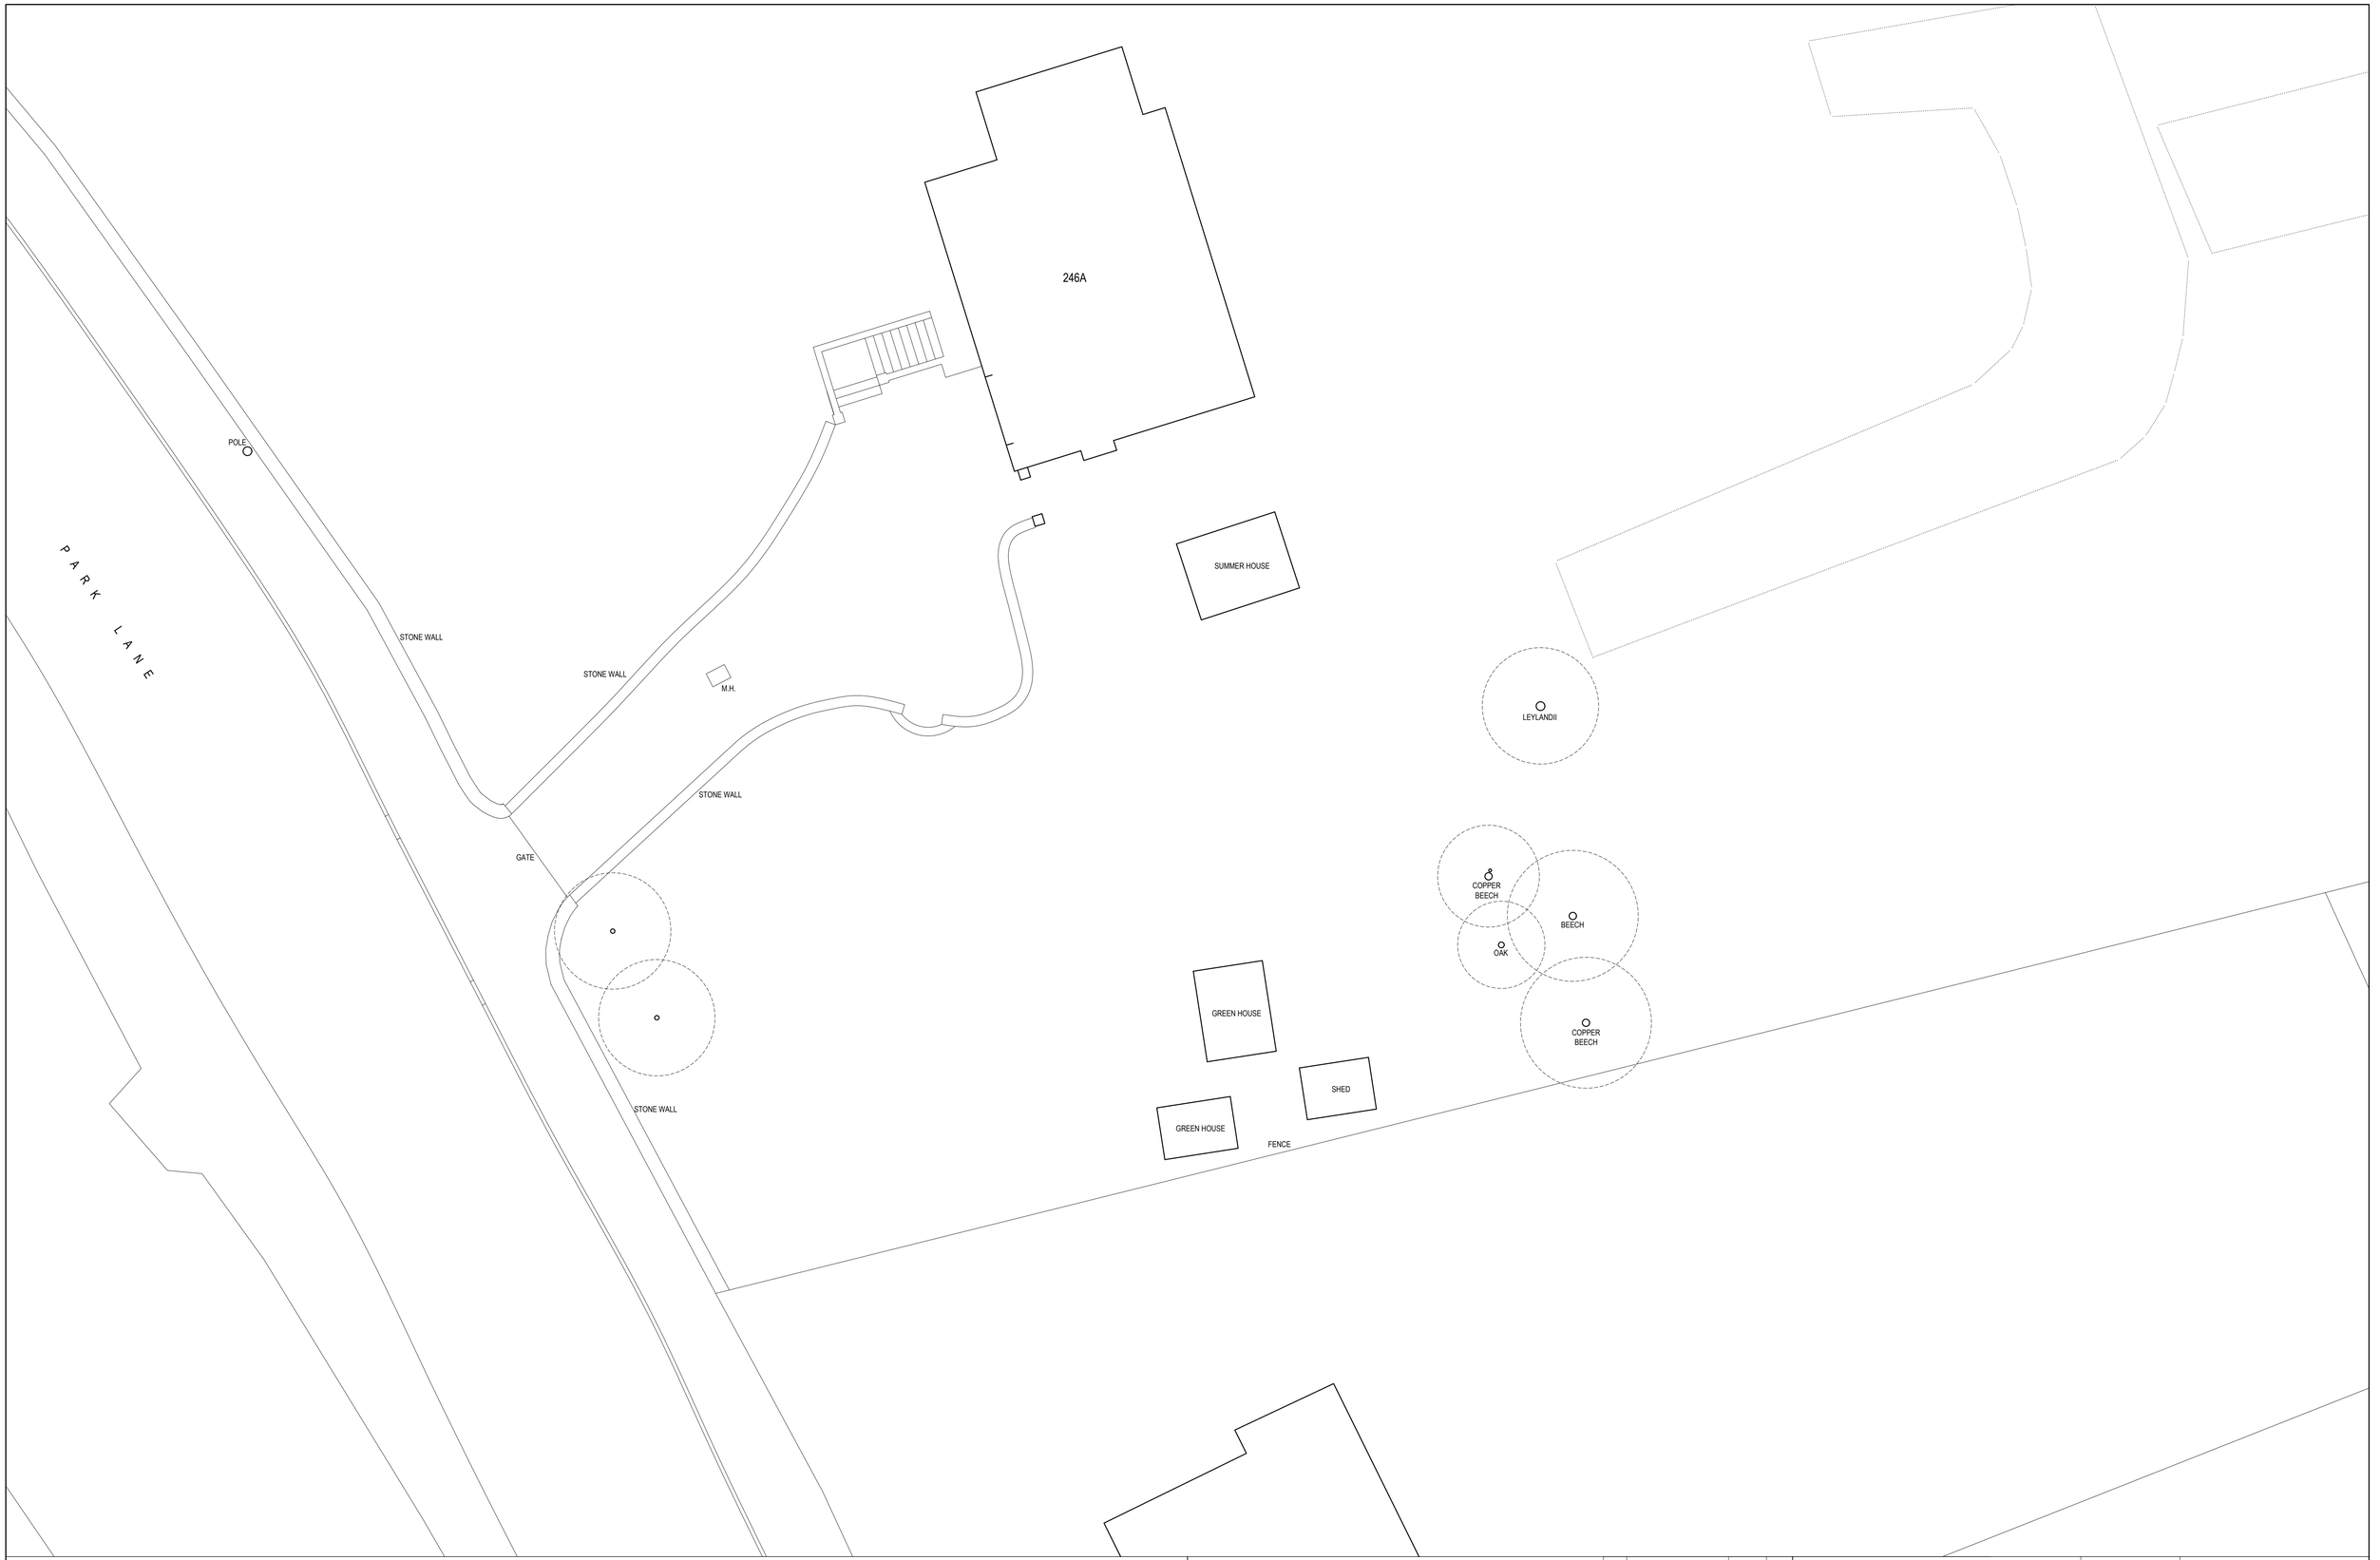


NOTES:

N

SCALE (1:100)

0 1m 10m

NOTES:

DO NOT SCALE OFF DRAWINGS.

REV.	DESCRIPTION	DATE	INT.
A	DETAILS	AUG 16	DB

DAVID BAILEY ARCHITECT LTD
Gillow Fold Farm, 26 Mow Lane, Gillow Heath,
Biddulph, Staffordshire, ST8 6QQ
Tel: 01782 516355 Fax: 01782 516355
E-mail: davidbailey.architect@btinternet.com

CLIENT: MR. N. ROWE
TREE TOPS, 246A PARK LANE, KNYPERSLEY,
STAFFORDSHIRE, ST8 7NR

SCALE: 1:100 @A1

DATE: JUNE 2016

DRAWN BY: DB

PROJECT: DETACHED HOUSE ADJACENT TO 246A PARK LANE, KNYPERSLEY, STAFFORDSHIRE, ST8 7NR

TITLE: SITE PLAN - EXISTING

JOB NUMBER: 00738

DRAWING NUMBER: 3A