
1250 existing A4

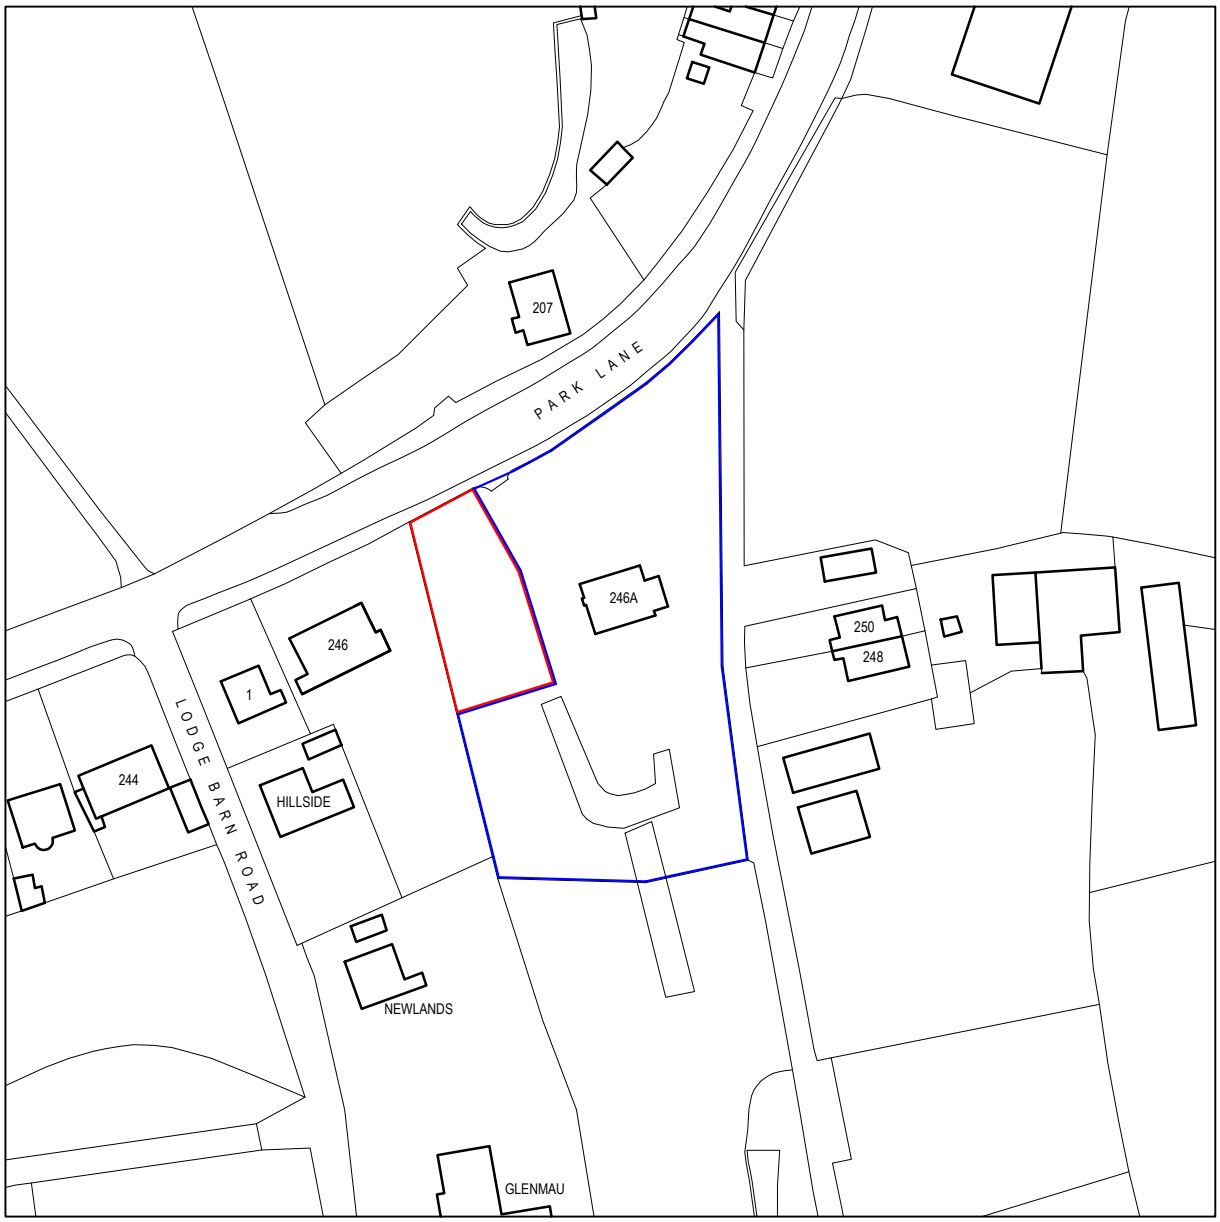

This Plan includes the following Licensed Data: OS MasterMap Black and White PDF Location Plan by the Ordnance Survey National Geographic Database and incorporating surveyed revision available at the date of production. Reproduction in whole or in part is prohibited without the prior permission of Ordnance Survey. The representation of a road, track or path is no evidence of a right of way. The representation of features, as lines is no evidence of a property boundary. Crown copyright and database rights, 2016. Ordnance Survey 0100031673

0 20m 40m 60m 80m 100m

NOTES:

DO NOT SCALE FROM DRAWINGS. CHECK DIMENSIONS ON SITE.

N

REV.	DESCRIPTION	DATE	INT.
A	DETAILS	AUG 16	DB

DAVID BAILEY ARCHITECT LIMITED
Gillow Fold Farm, 26 Mow Lane, Gillow Heath,
Biddulph, Staffordshire, ST8 6QQ
Tel: 01782 516355 Fax: 01782 516355
E-mail: davidbailey.architect@btinternet.com

SCALE: 1:1250 @A4

PROJECT: DETACHED HOUSE ADJACENT TO 246A PARK LANE, KNYPERSLEY, STAFFORDSHIRE, ST8 7NR

TITLE: LOCATION PLAN

CLIENT: MR. N. ROWE
TREE TOPS, 246A PARK LANE, KNYPERSLEY,
STAFFORDSHIRE, ST8 7NR

DATE: JUNE 2016

DRAWN BY: DB

JOB NUMBER: 00738

DRAWING NUMBER: 1A