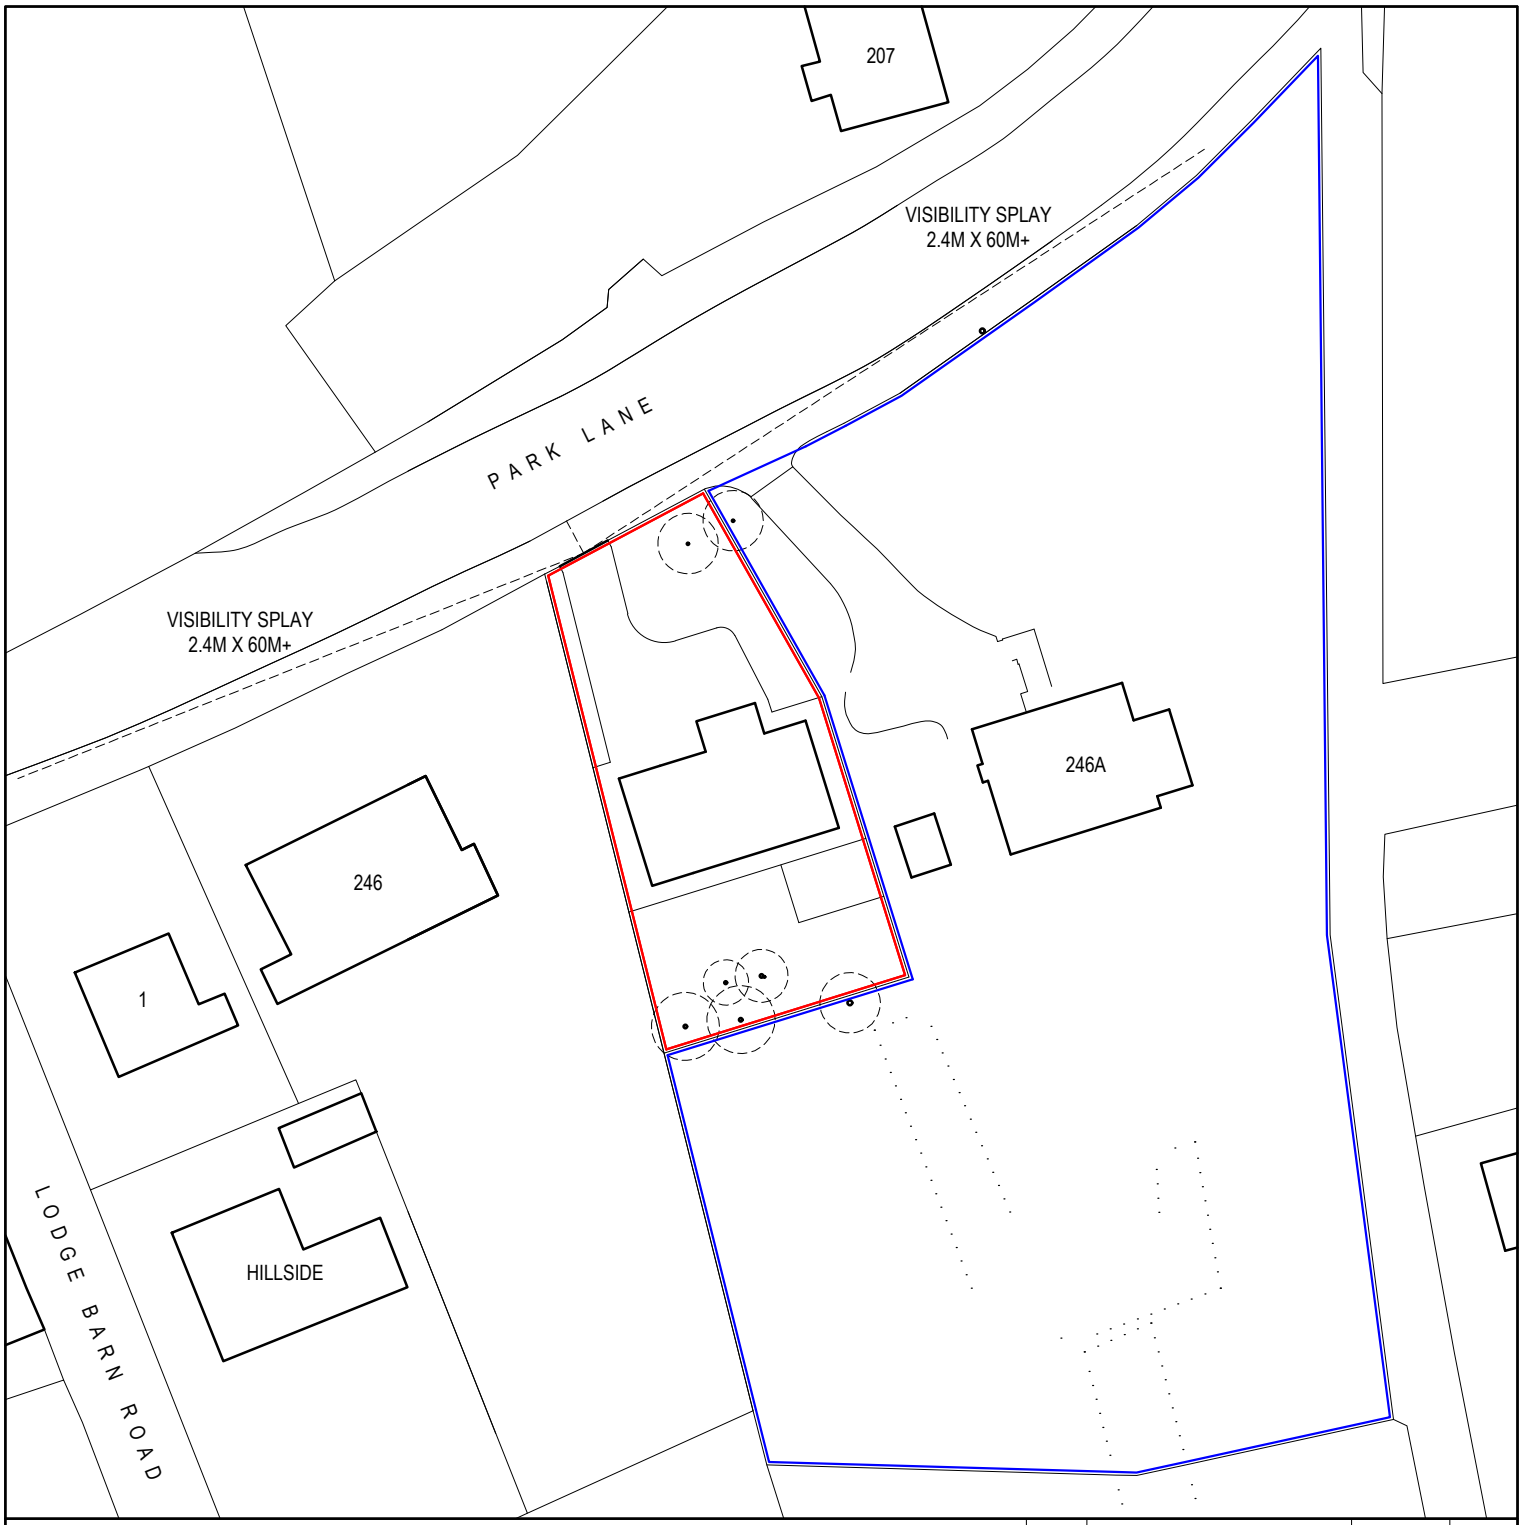


NOTES:

DO NOT SCALE FROM DRAWINGS. CHECK DIMENSIONS ON SITE.

N

REV.	DESCRIPTION	DATE	INT.
A	DETAILS	AUG 16	DB

DAVID BAILEY ARCHITECT LIMITED
Gillow Fold Farm, 26 Mow Lane, Gillow Heath,
Biddulph, Staffordshire, ST8 6QQ
Tel: 01782 516355 Fax: 01782 516355
E-mail: davidbailey.architect@btinternet.com

SCALE: 1:500 @A4

PROJECT: DETACHED HOUSE ADJACENT TO 246A PARK LANE, KNYPERSLEY, STAFFORDSHIRE, ST8 7NR

CLIENT: MR. N. ROWE
TREE TOPS, 246A PARK LANE, KNYPERSLEY,
STAFFORDSHIRE, ST8 7NR

DATE: JUNE 2016

TITLE: BLOCK PLAN - PROPOSED

DRAWN BY: DB

JOB NUMBER: 00738

DRAWING NUMBER: 4A