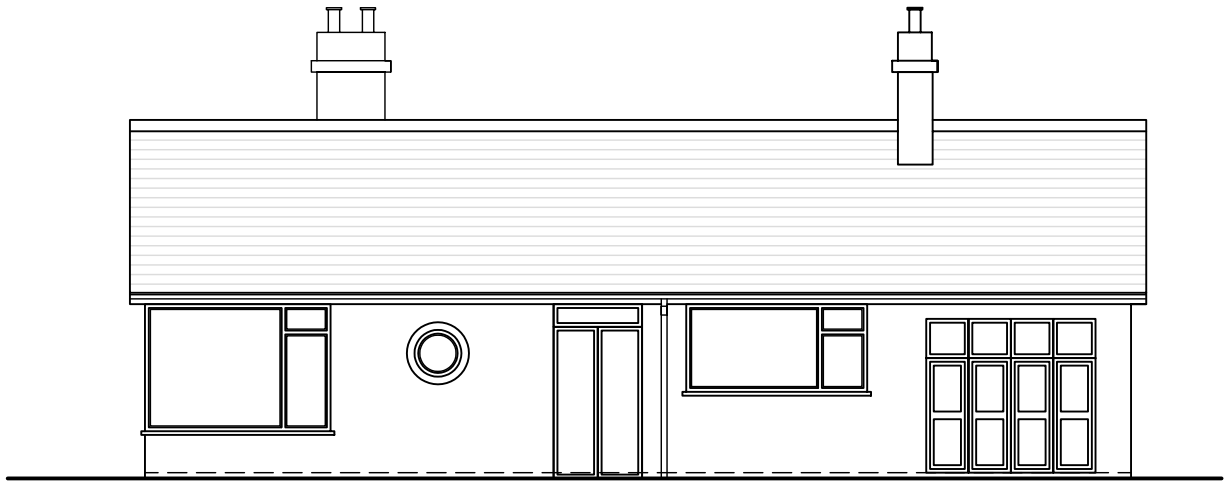

Existing Front Elevation

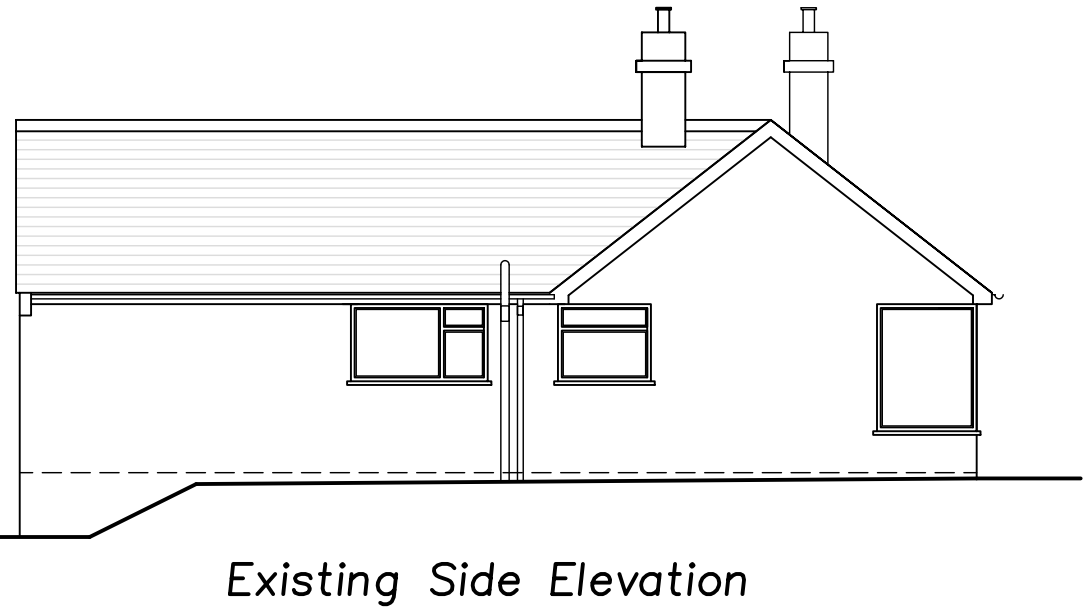

Existing Side Elevation

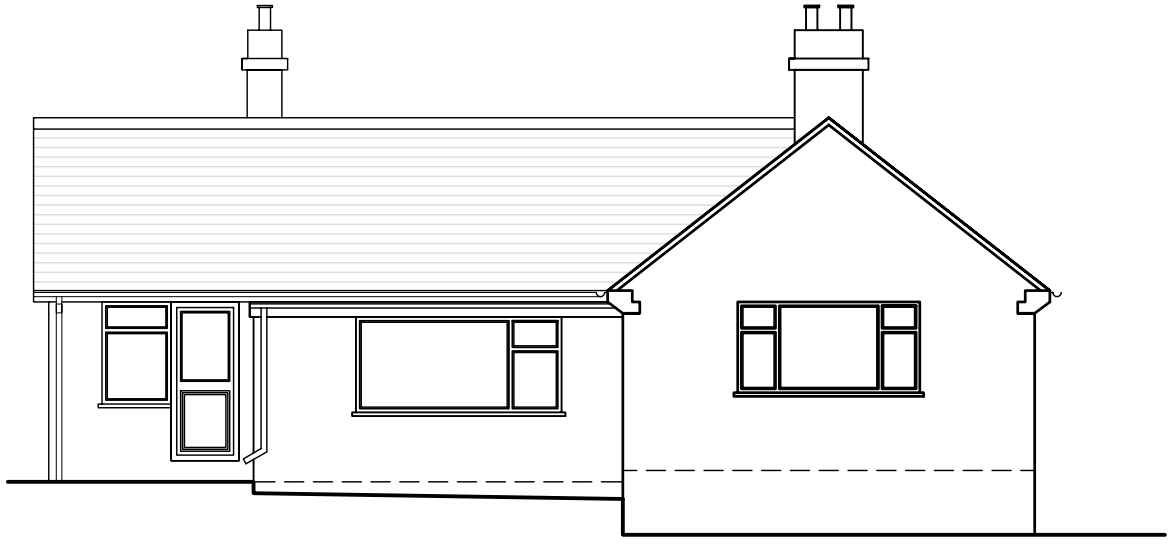

Existing Rear Elevation

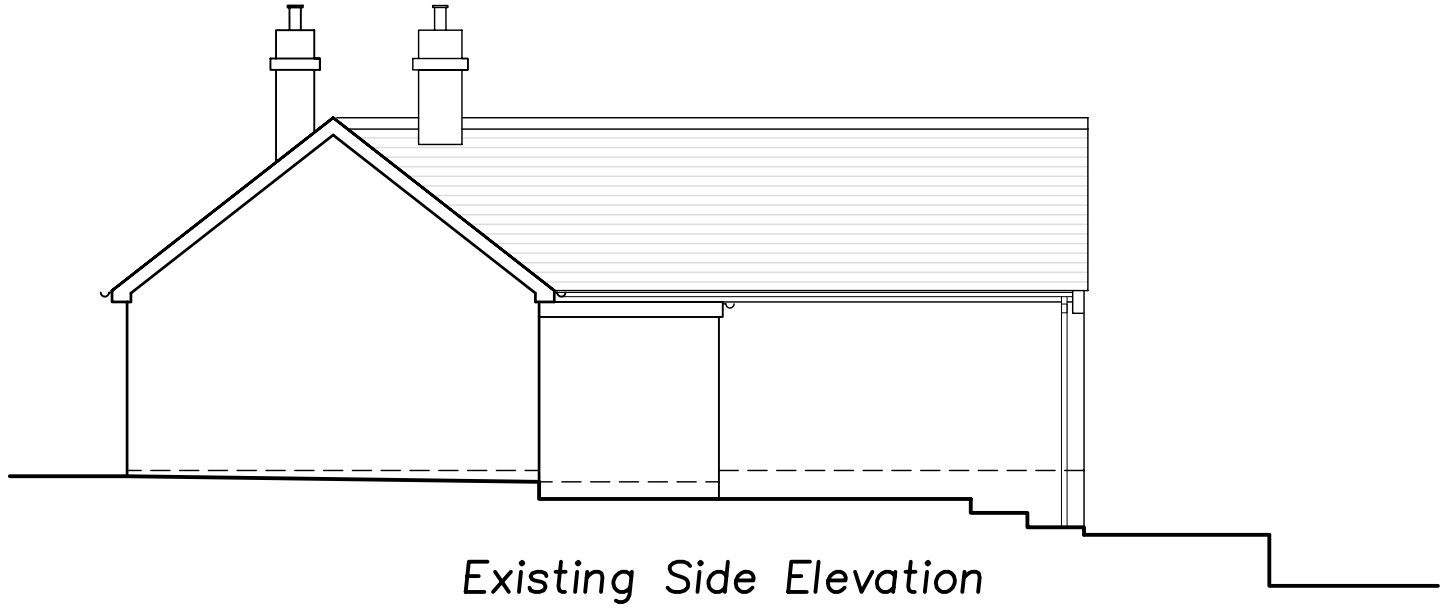

Existing Side Elevation

THIS DRAWING HAS BEEN PREPARED FOR THE PURPOSE OF OBTAINING PLANNING PERMISSION APPROVAL ONLY

Revision	Details of Amendments

Proposed Development

Proposed Extension and Alterations to 263 Congleton Road, Biddulph, Stoke-on-Trent, Staffordshire, ST8 7RQ

Drawing Title

Existing Elevations

Applicants Name & Address

Mr Michael Hilton
263 Congleton Road, Biddulph, Stoke-on-Trent, Staffordshire, ST8 7RQ

Date	Scale @ A3	Sheet
20.09.16	1:100	3 of 4