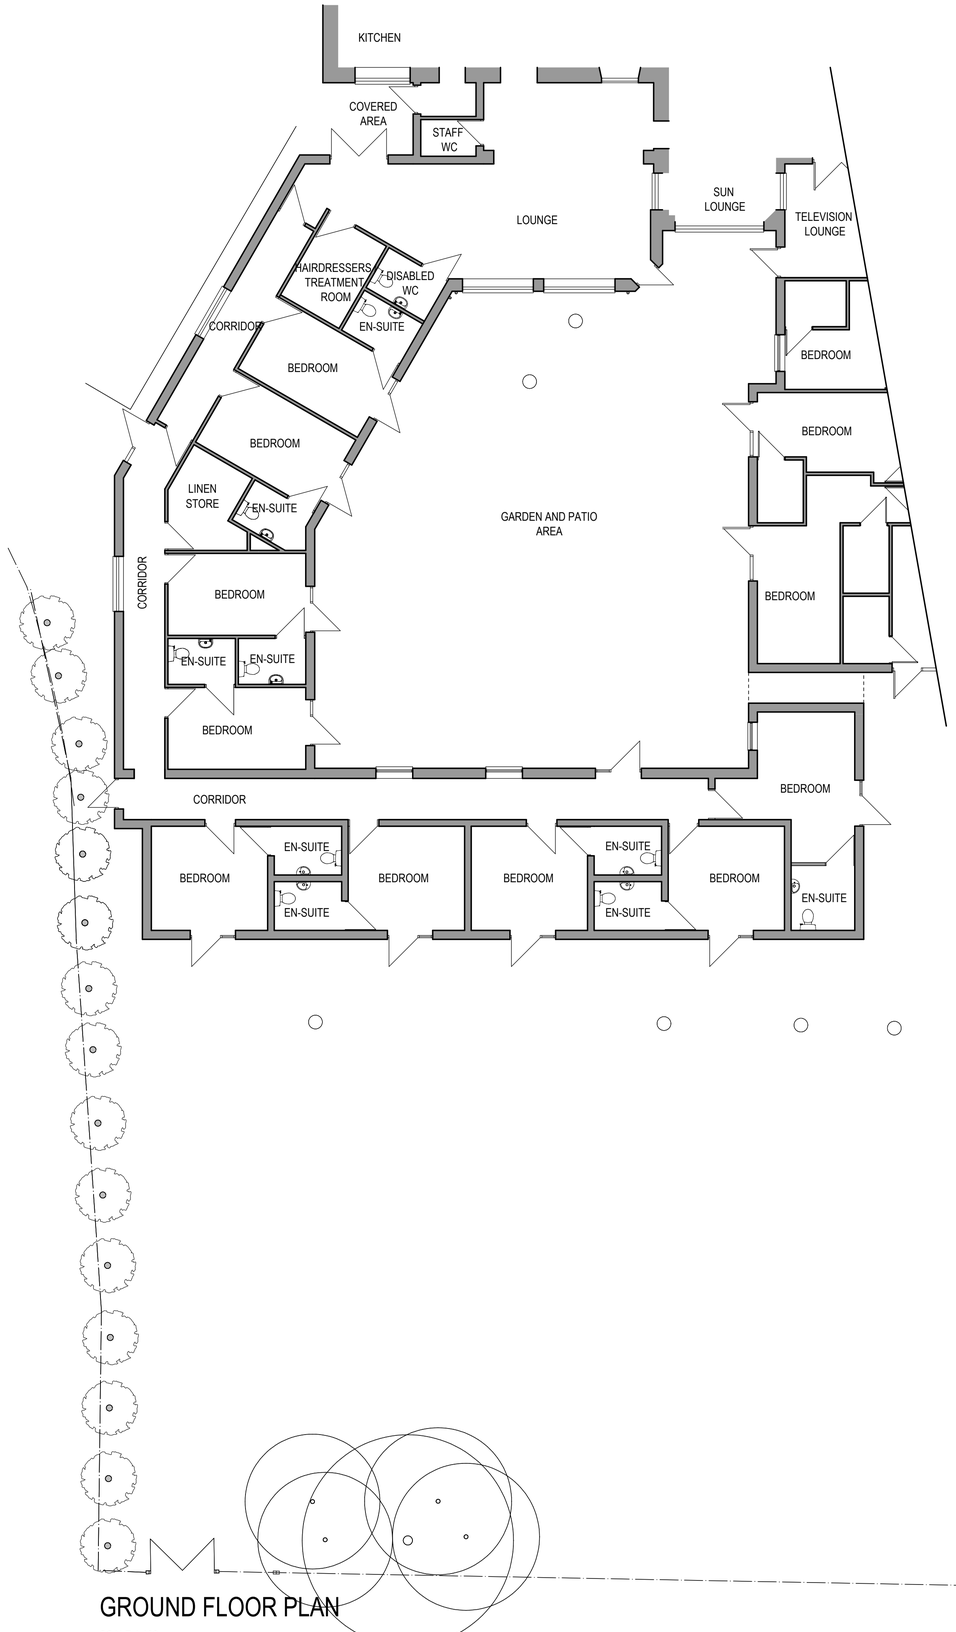

GROUND FLOOR PLAN

SCALE 1:100



scale bar @ 1:100

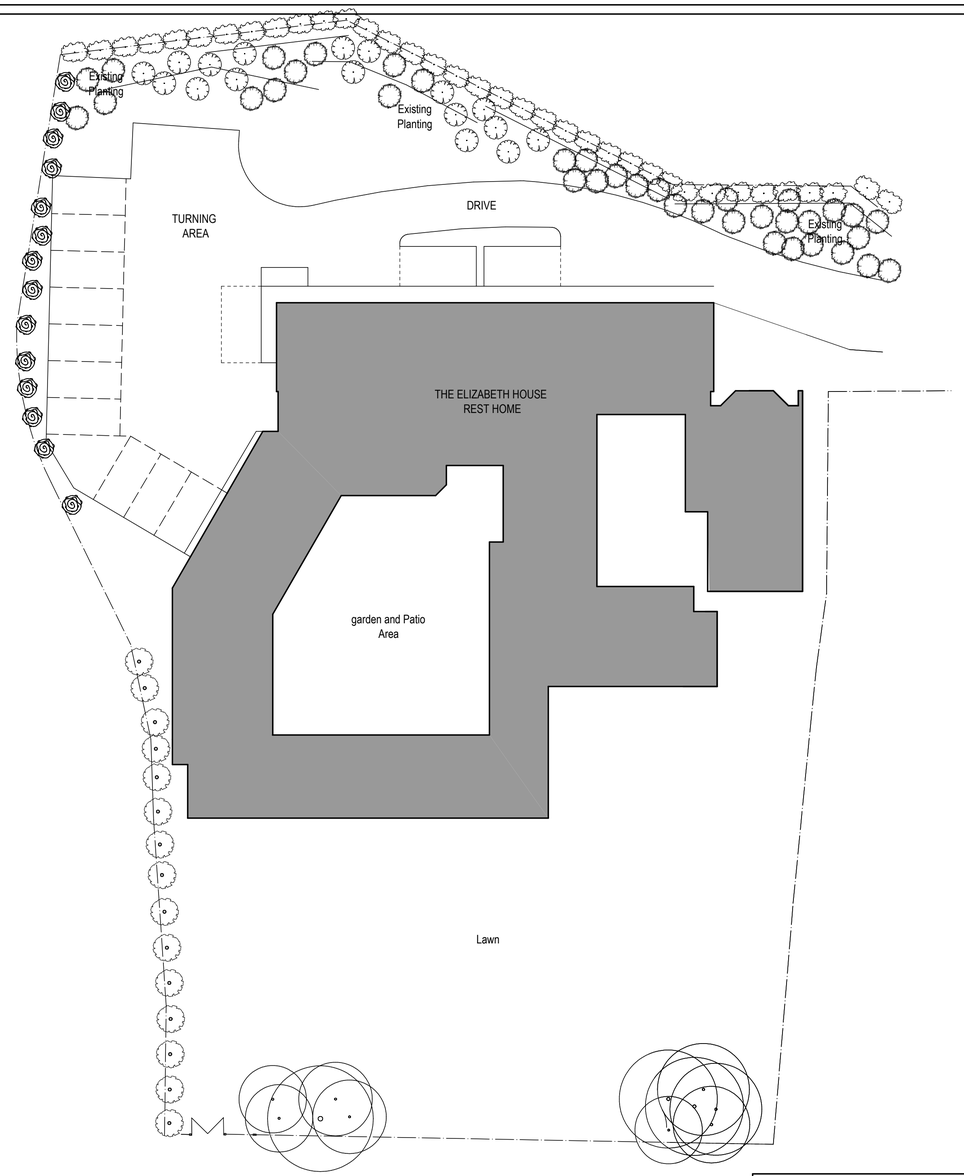

SITE PLAN

Scale 1:200

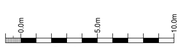

scale bar @ 1:200

THE ELIZABETH HOUSE REST HOME

PROPOSED EXTENSIONS TO
THE ELIZABETH HOUSE REST HOME,
SANDY HILL,
WERRINGTON,
STOKE-ON-TRENT,
STAFFS,
ST9 0ET.

FLOOR PLAN & SITE PLAN
EXISTING CONDITIONS

Date	Sheet	Scale
OCT 2009	A1	1:100, 1:200
Dwg. No.	Rev.	Drawn
2009-1649-02	-	ASR

Rev.

SAMMONS Architectural LIMITED
Chartered Institute of Architectural Technologists
10 Cawdry Buildings, Fountain Street, Leek. ST13 6JP
Telephone + Fax 01538 386002
E-mail: info@sammonsltd.co.uk

This drawing is copyright. Do not scale.
All dimensions must be checked prior to commencement.