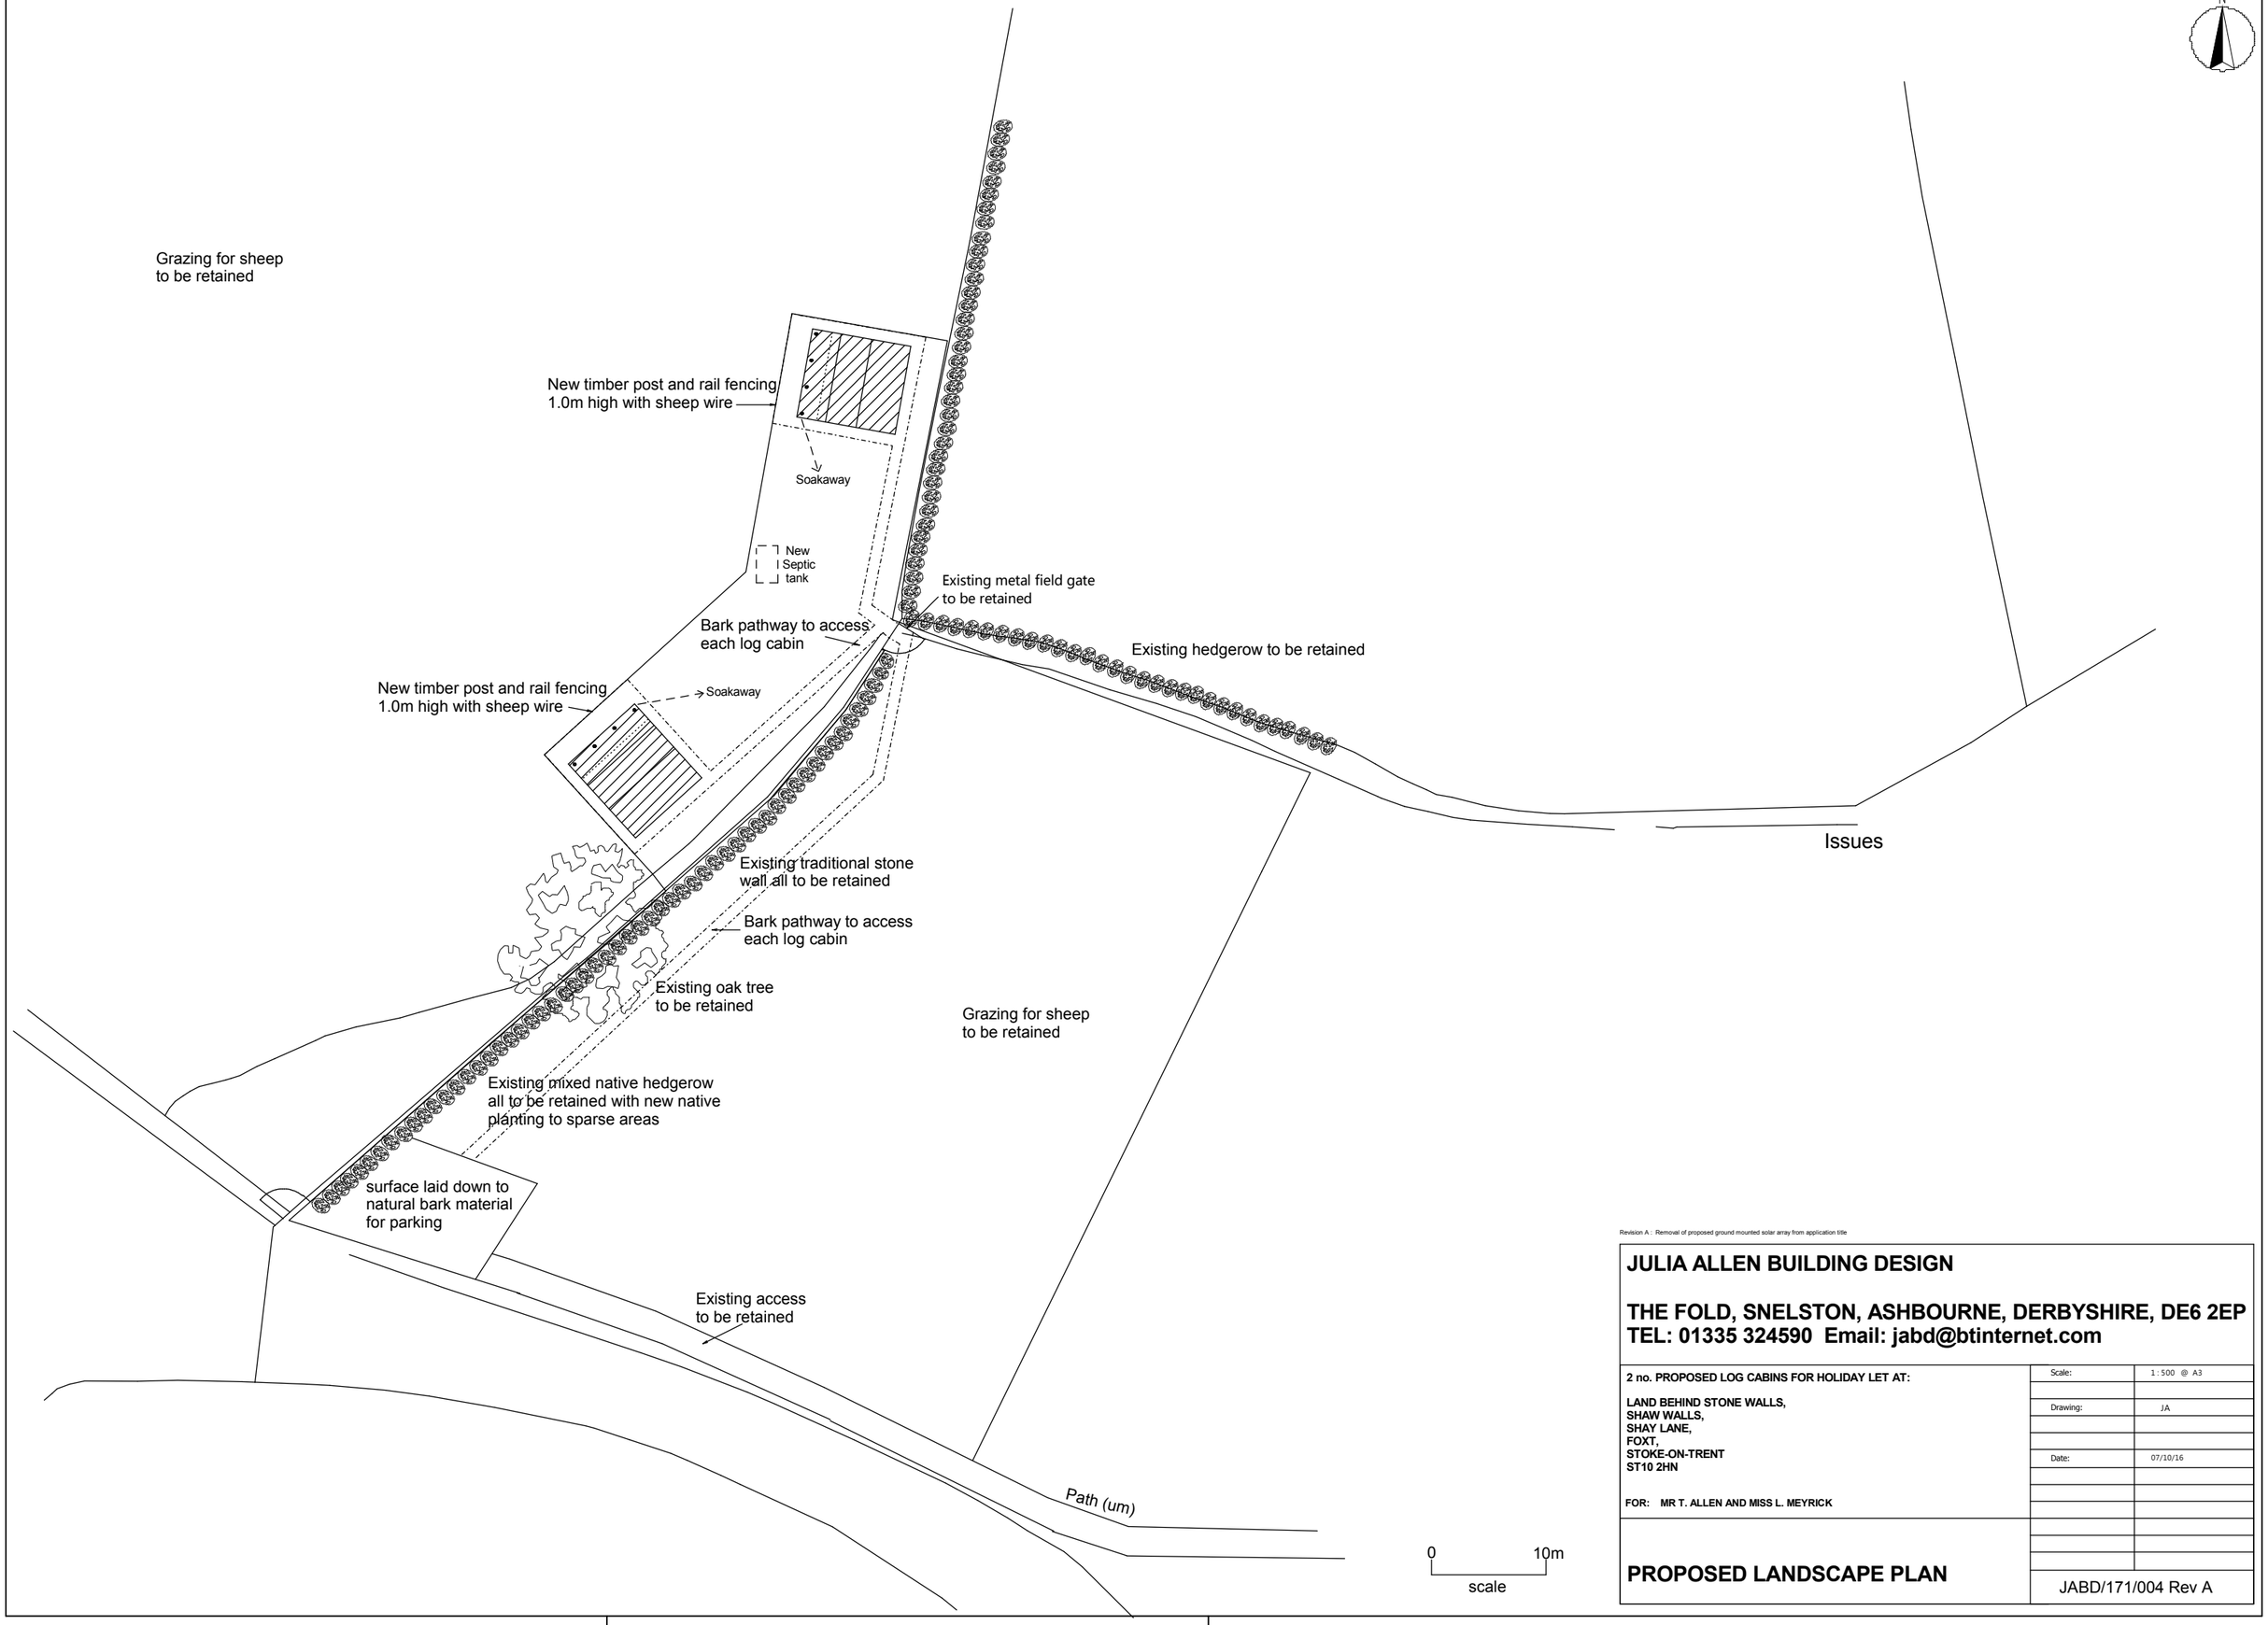

Revision A :- Removal of proposed ground mounted solar array from application title

JULIA ALLEN BUILDING DESIGN

THE FOLD, SNELSTON, ASHBOURNE, DERBYSHIRE, DE6 2EP
TEL: 01335 324590 Email: jabd@btinternet.com

2 no. PROPOSED LOG CABINS FOR HOLIDAY LET AT:

LAND BEHIND STONE WALLS,
SHAW WALLS,
SHAY LANE,
FOXT,
STOKE-ON-TRENT
ST10 2HN

FOR: MR T. ALLEN AND MISS L. MEYRICK

Scale:	1:500 @ A3
Drawing:	JA
Date:	07/10/16

PROPOSED LANDSCAPE PLAN

JABD/171/004 Rev A