

Second Floor Plan

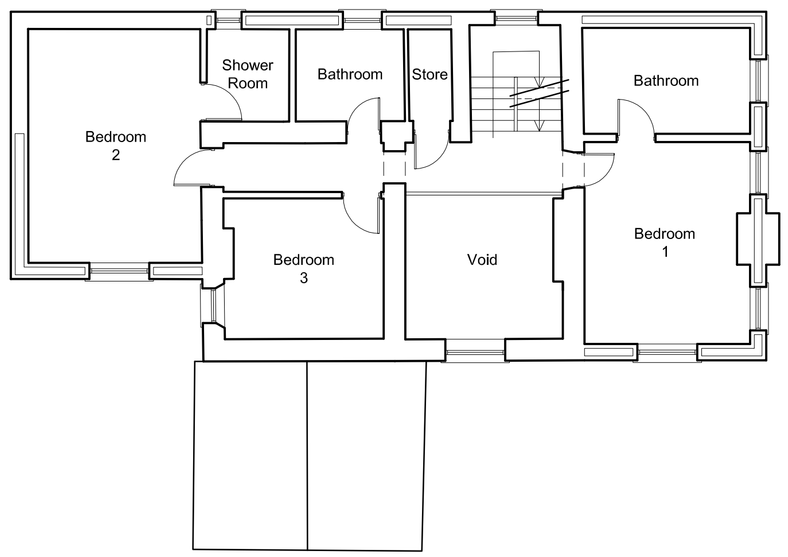

First Floor Plan

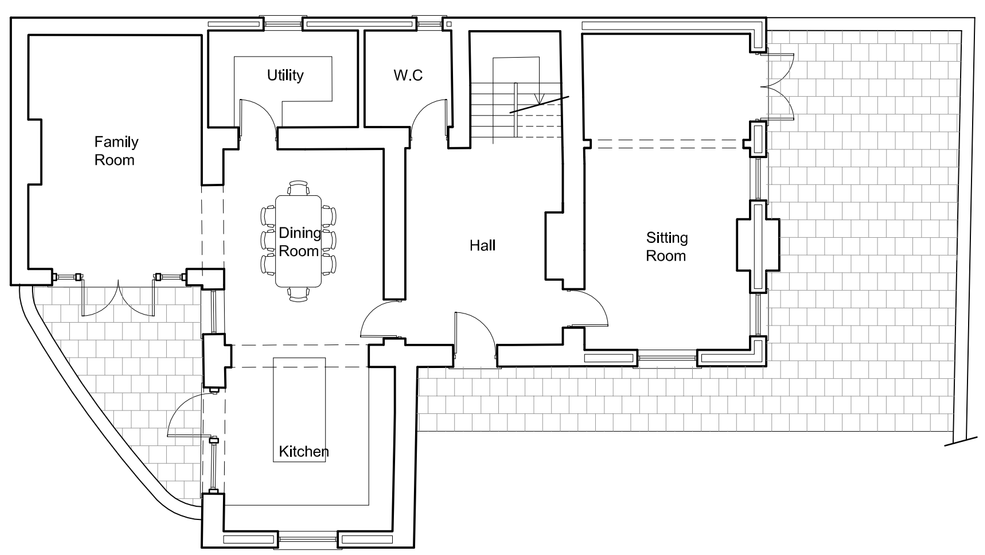

Ground Floor Plan



North West Elevation (Side)



North East Elevation (Rear)



South East Elevation (Side)



South West Elevation (Front)

Metres
01 02 03 04 05 10
SCALE 1:100

revisions

ref	date		drawn	chk'd
A	04/04/16	General Revisions	TAP	EH
B	28/04/16	Drawing Number relocated	TAP	EH
C	15/06/16	General Revisions	M.S.B	EH
D	17/10/16	General Revisions	M.S.B	EH

notes for construction

1. This drawing shall not be scaled to ascertain dimensions
2. Dimensions shall be checked and verified prior to work being commenced

Hayes & Partners

Architects
Historic Building Consultants

Atlas House
Old Hall Street
Macclesfield Cheshire SK10 2DT
Telephone 01625 426218
Fax 01625 511 732
hp@hayesandpartners.co.uk

job

Dye House & Silk Mill
Rushton Spencer
SK11 0RS

Dye House:
Plans & Elevations
As Proposed

scale	1:100 @A1		
date	07/01/16		
drawn	TAP	checked	EH
number	3881_00_12	revision	D