
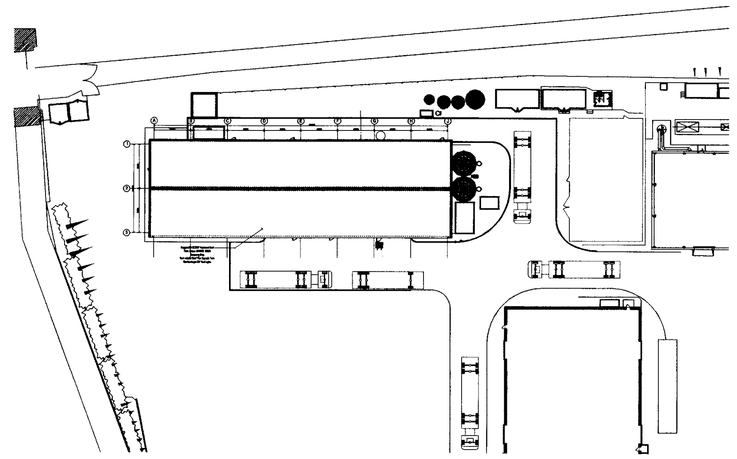


Proposed General Arrangement
Scale 1:500

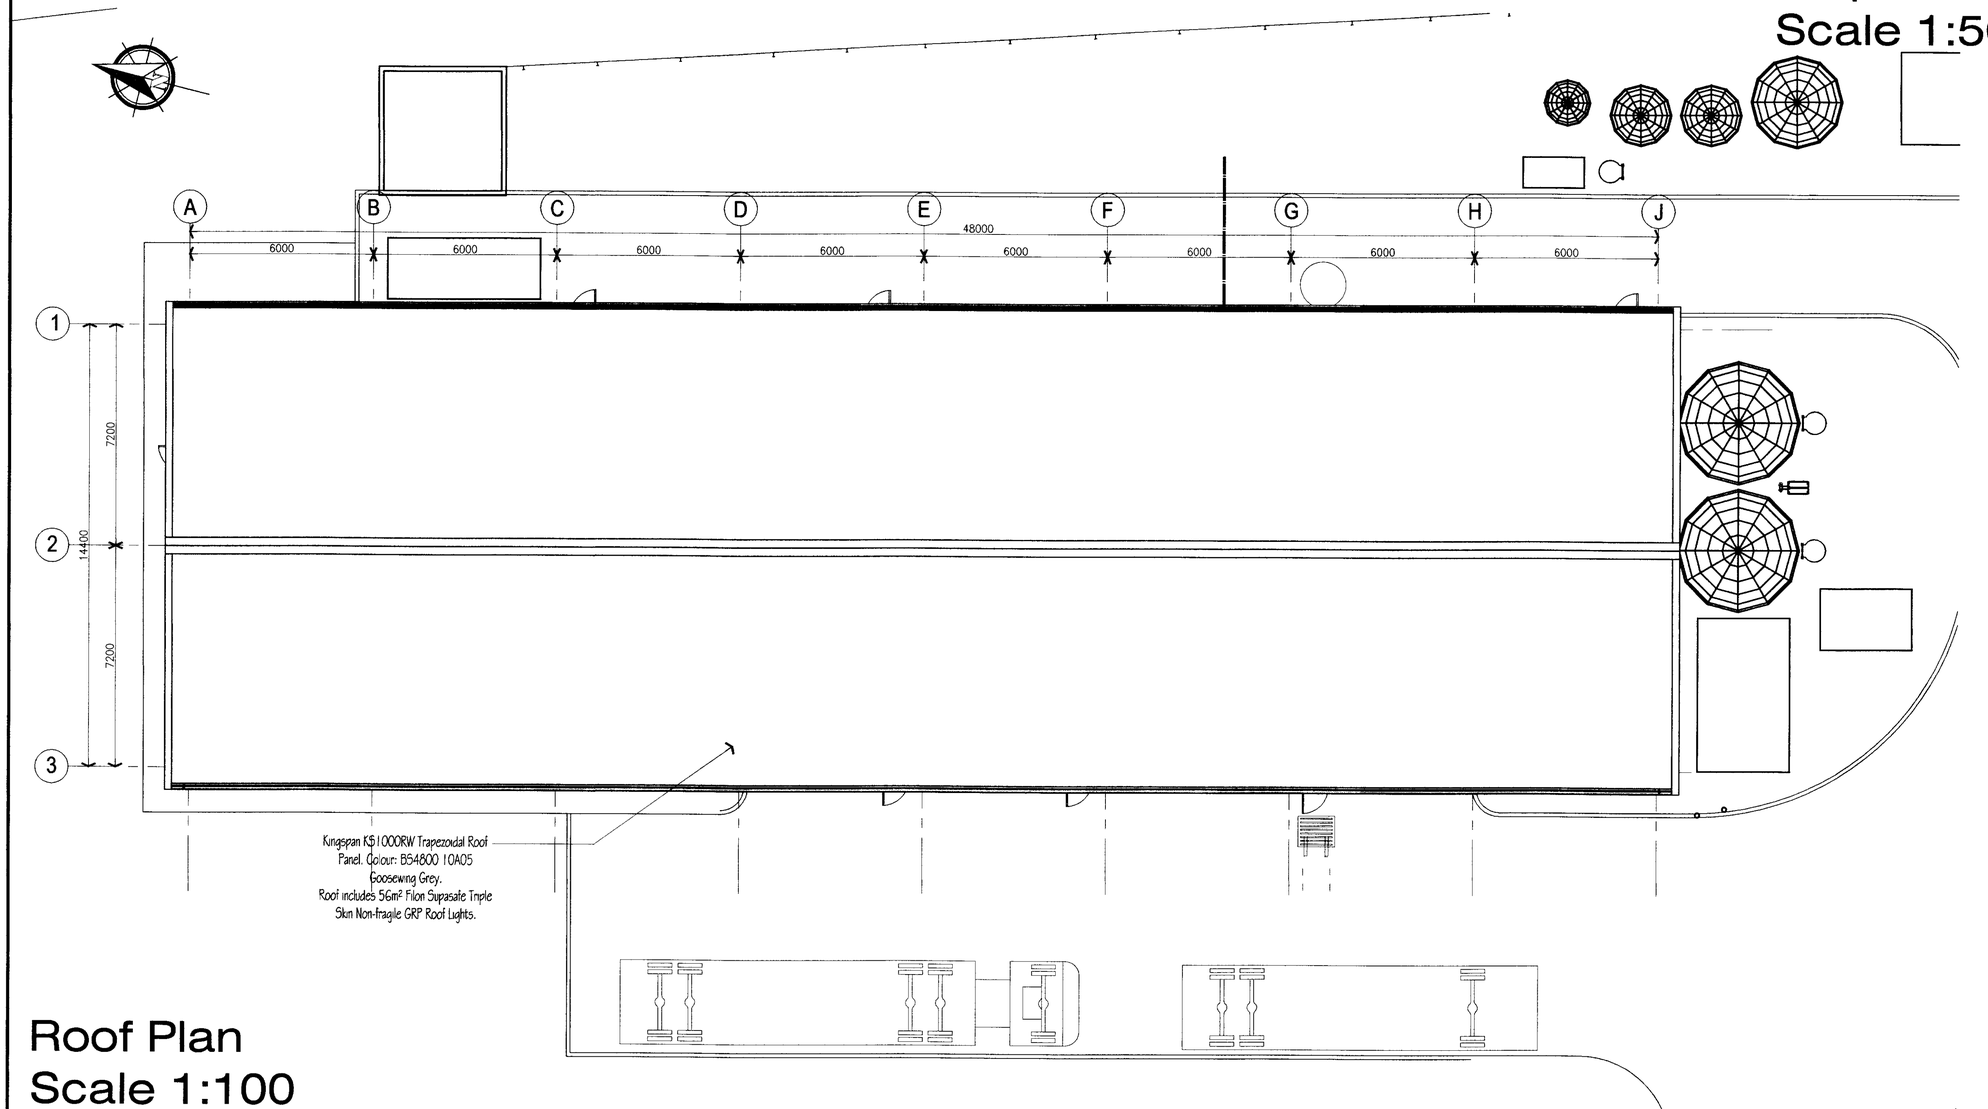

Roof Plan
Scale 1:100

Note:
Colours indicative and do not represent true colour. Please refer to relevant colour chart.

Rev	Date	Description	Drawn	Ckd	App
P01	22.12.09	ISSUED FOR PLANNING	JSC		

THIS DRAWING IS PRIVATE AND CONFIDENTIAL AND IS THE PROPERTY OF ETDE CONTRACTING LTD. IT MUST NOT BE COPIED OR LENT WITHOUT THE CONSENT OF ETDE CONTRACTING LTD. AND MUST BE RETURNED WITH TENDER AND/OR ON COMPLETION OF ORDER.

CRODA

One Didsbury Point, Didsbury, Manchester, M20 2EY
Tel: 0161 249 1000 Fax: 0161 249 1001

Transfer House, Rankine Ave, Scottish Enterprise Technology Park, East Kilbride, G75 0QF
Tel: 01355 234567 Fax: 01355 266466

4 Queen Anne Drive, Lochend Industrial Estate, Newbridge, Edinburgh, EH28 8LH
Tel: 0131 3353305 Fax: 0131 3353297

2 Lancaster Place, Copse Farm, South Marston Park, Swindon, SN3 4UQ.
Tel: 01793 828966 Fax: 01793 828965

Client: Croda Chemicals Europe Ltd
Leek Staffordshire

Project: CLATHRATION PROJECT

Drawing Title: PROPOSED ROOF PLAN

Drawn: JSC	Scale: 1:100	Date: 22/12/09
Checked:	Approved:	
ETDE Project No.: 550383	ETDE Drawing No.: 550383/D/603	A1
Drawing No.: 550383/D/603		Revision: P01