Revisions		
A	Scheme amended	30.03.15
B	Rear elevation corrected	23.07.15
C	Rooflights added to rear elevation; door to NE	30.09.16
D	elevation rev and window added Window location rev on plan	10.11.16

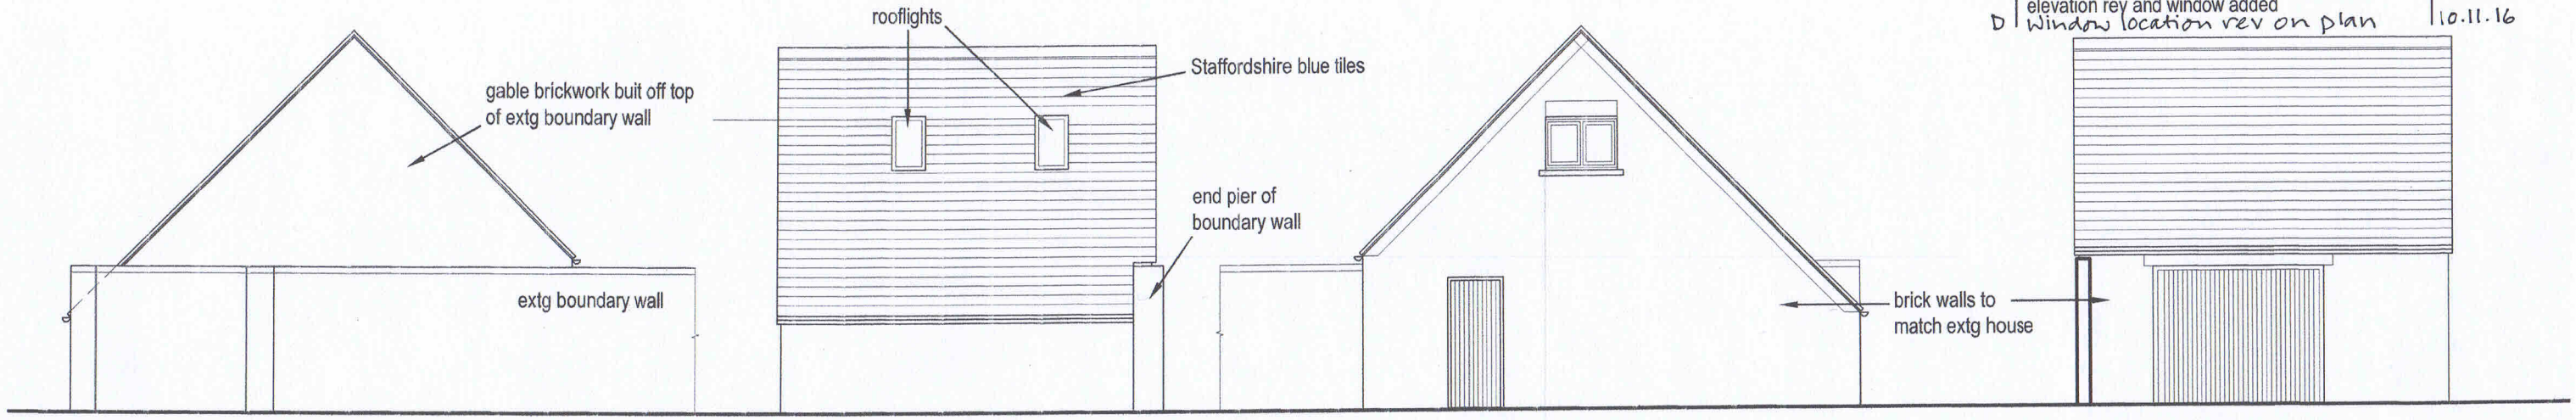

SIDE ELEVATION (SW) | REAR ELEVATION | SIDE ELEVATION (NE) | FRONT ELEVATION

0 1 2 3 4 5m

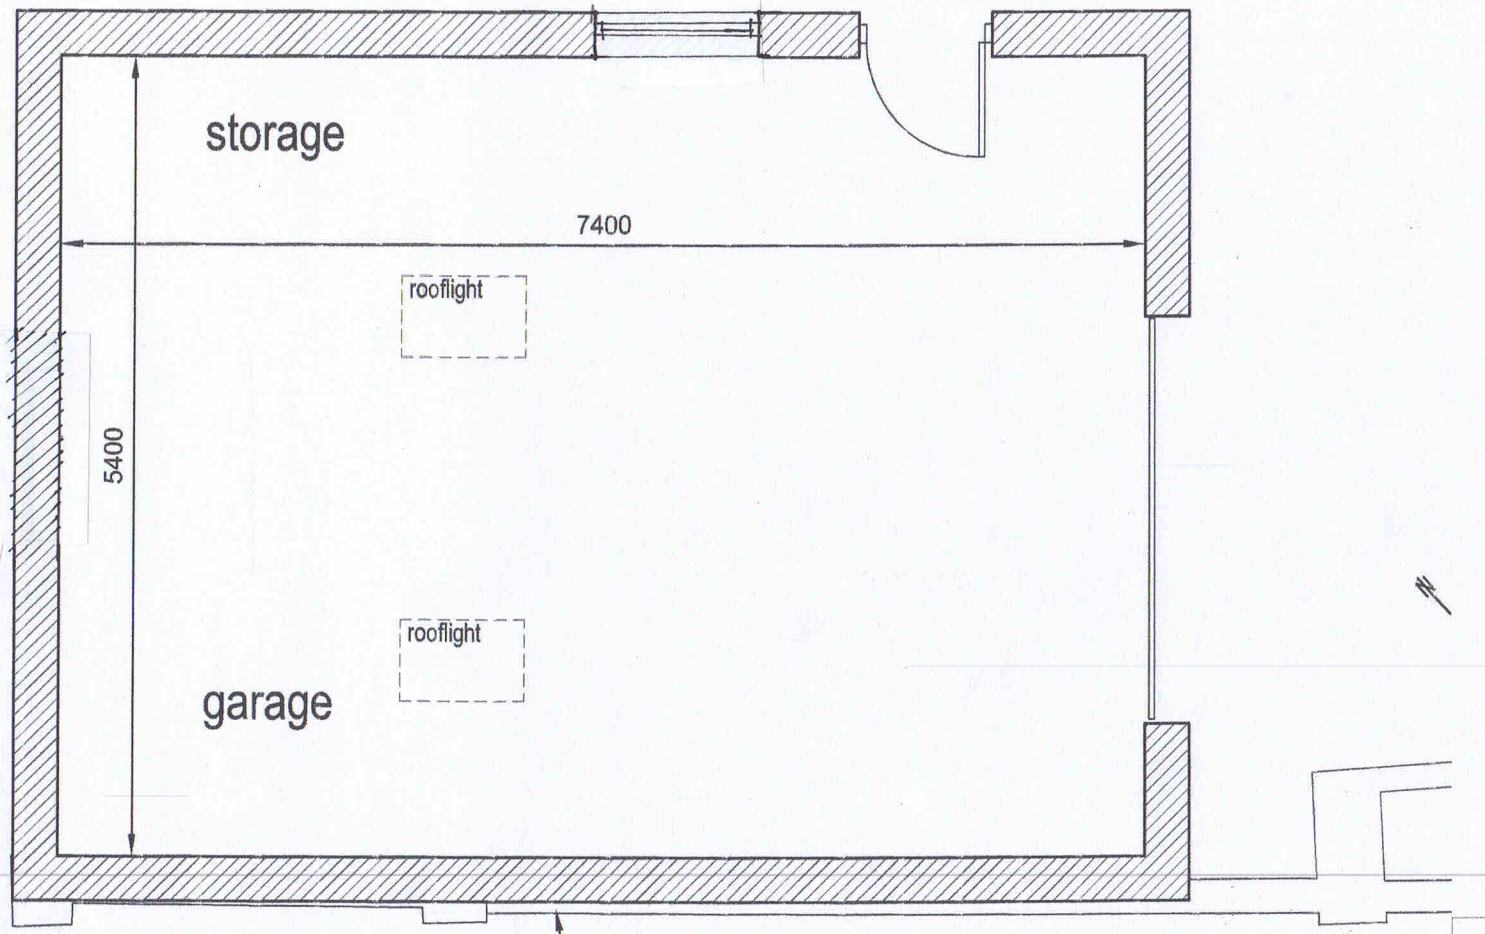

PLAN

0 1 2 3m

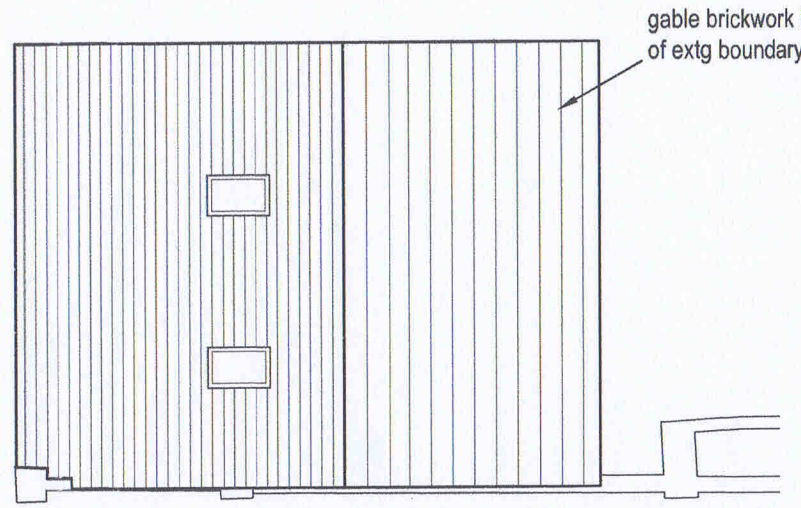

ROOF PLAN

0 1 2 3 4 5m

job The Haybarn, Marsh Green Road, Biddulph
Proposed Garage and Store

title Plans and Elevations

date 30.03.15 | scale 1/50 & 1/100 @ A3 | dwg. no. MGF-01 | rev. D

Ian Ankers architecture
Building and Design Consultants
Ryecroft Farm, Rushton Spencer, Macclesfield SK11 0RP
t 01260 546944
e iankers@tesco.net
w www.iankers.co.uk