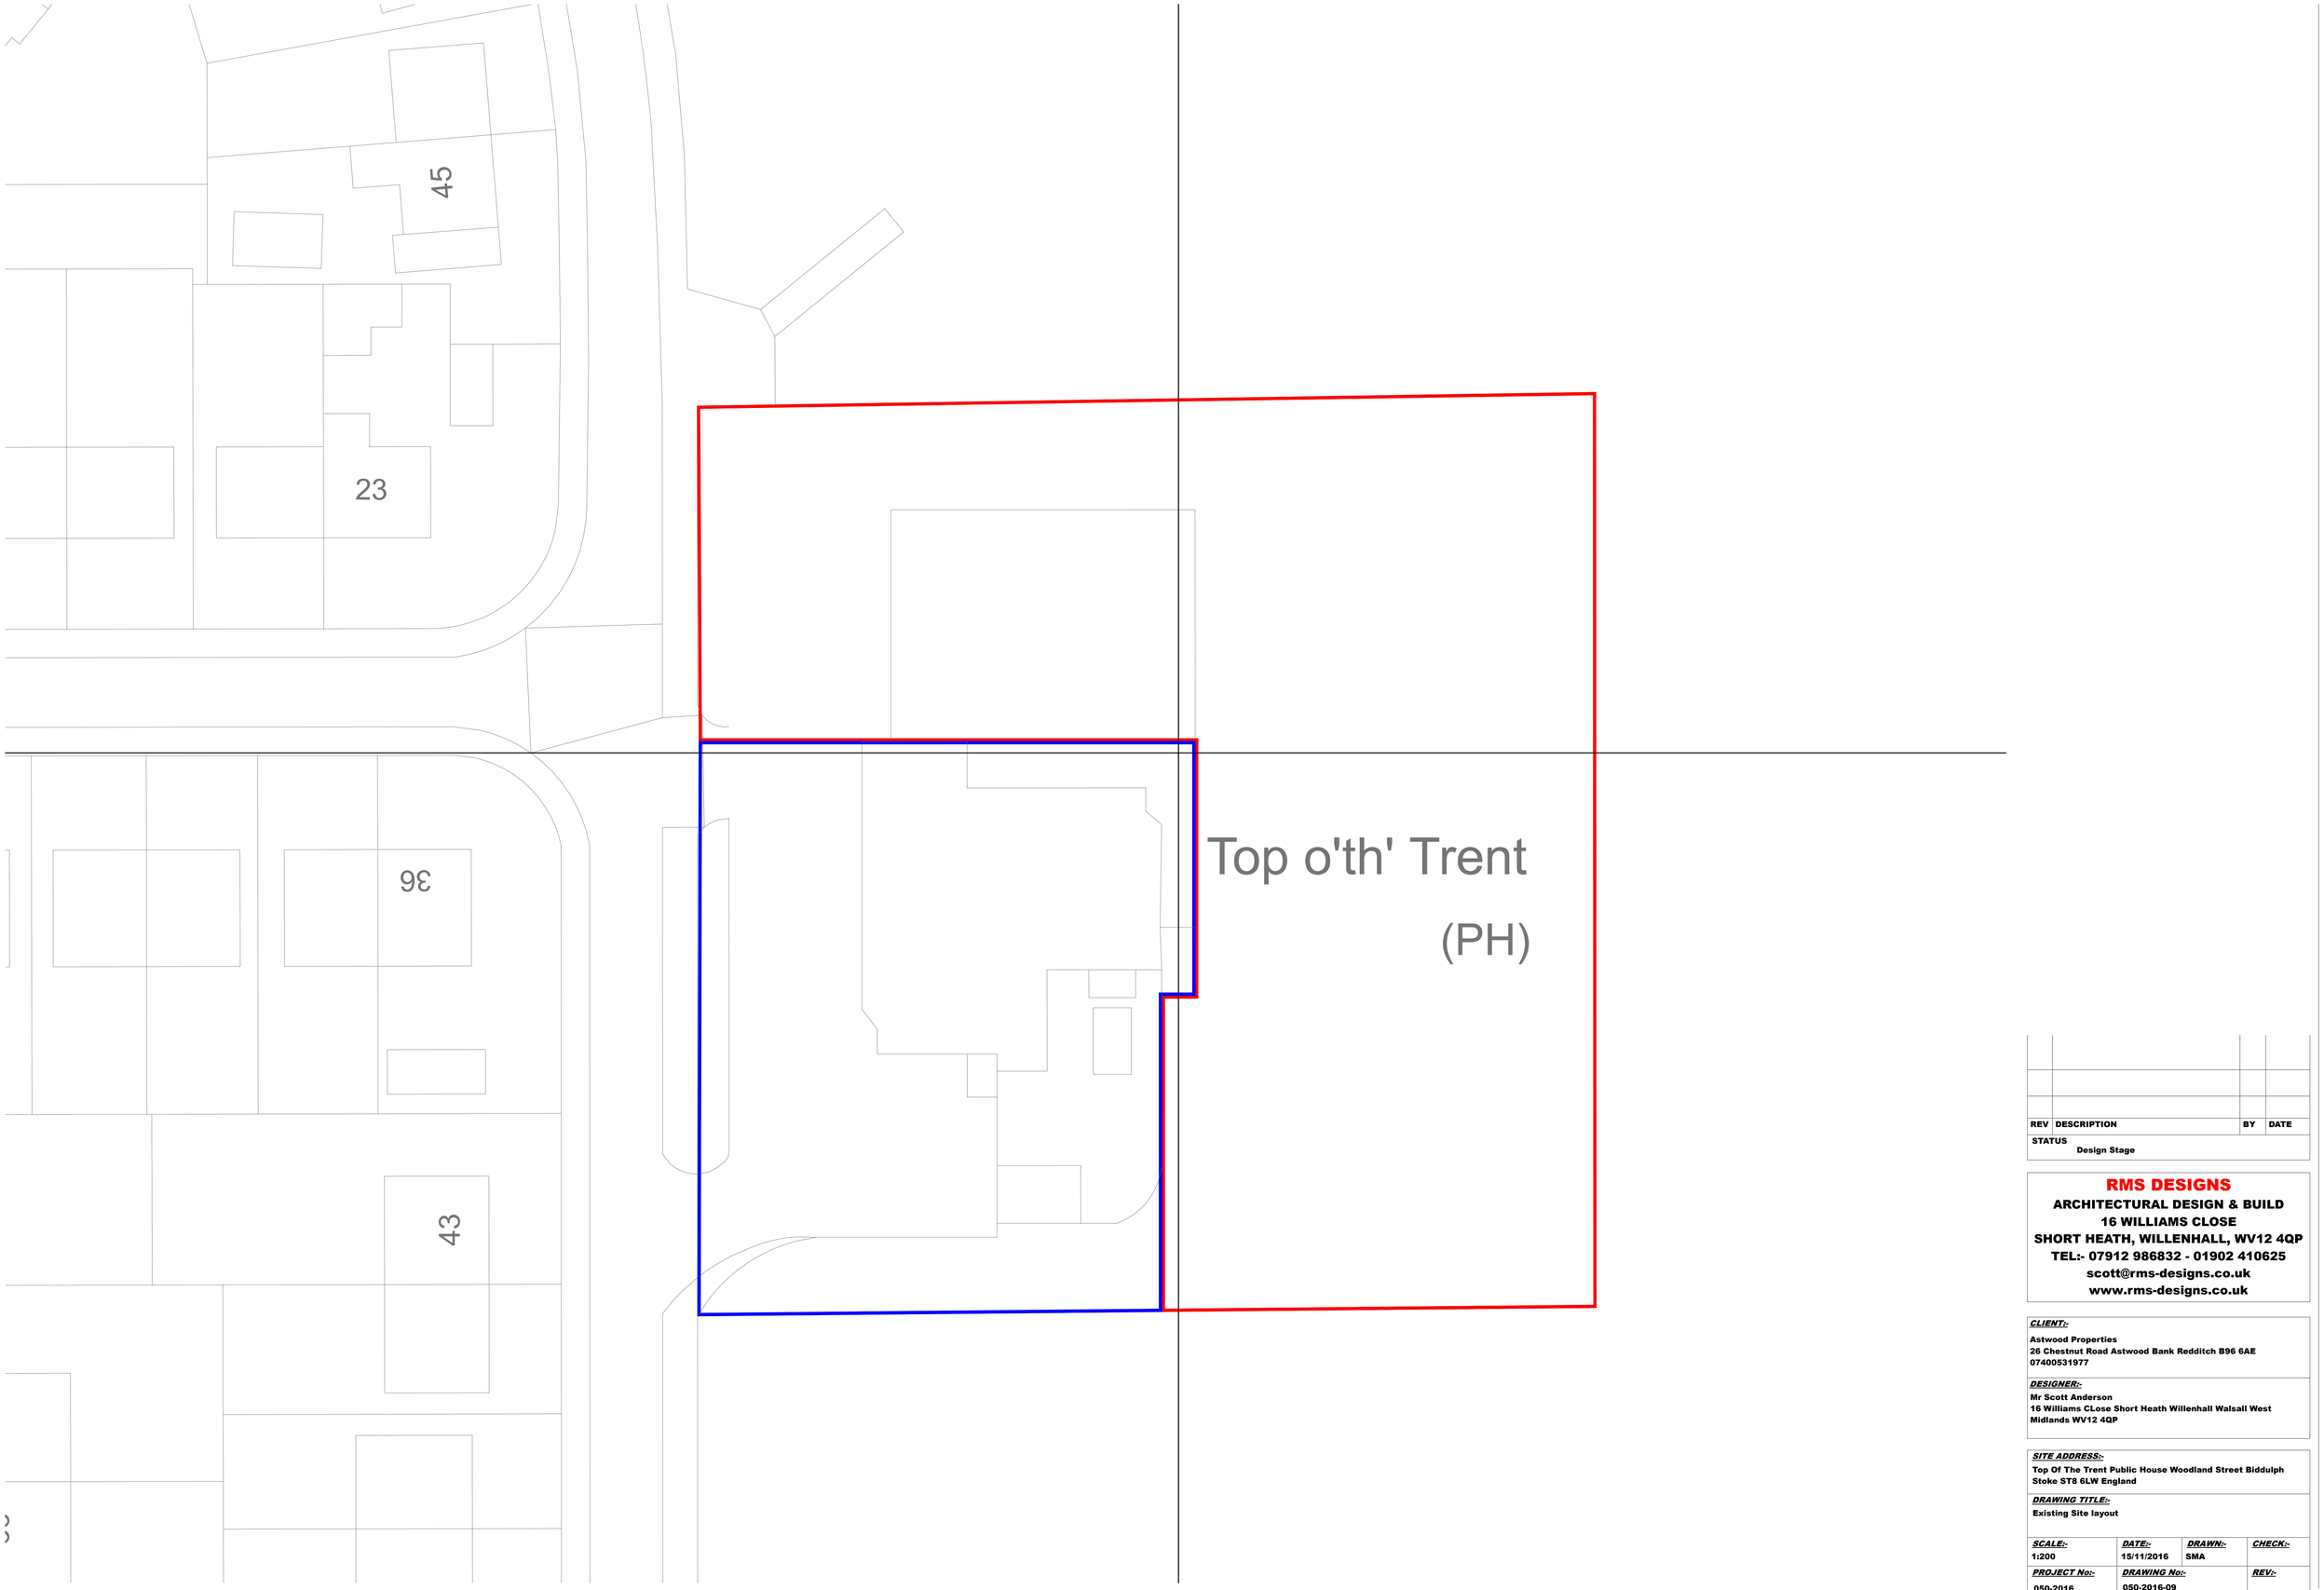


REV	DESCRIPTION	BY	DATE

STATUS Design Stage

RMS DESIGNS
ARCHITECTURAL DESIGN & BUILD
16 WILLIAMS CLOSE
SHORT HEATH, WILLENHALL, WV12 4QP
TEL:- 07912 986832 - 01902 410625
scott@rms-designs.co.uk
www.rms-designs.co.uk

CLIENT:-

Astwood Properties
26 Chestnut Road Astwood Bank Redditch B96 6AE
07400531977

DESIGNER:-

Mr Scott Anderson
16 Williams CLose Short Heath Willenhall Walsall West Midlands WV12 4QP

SITE ADDRESS:-

Top Of The Trent Public House Woodland Street Biddulph Stoke ST8 6LW England

DRAWING TITLE:-

Existing Site layout

SCALE:-	*DATE:-*	*DRAWN:-*	*CHECK:-*
1:200	15/11/2016	SMA	
PROJECT No:-	***DRAWING No:-***		***REV:-***
050-2016	050-2016-09		