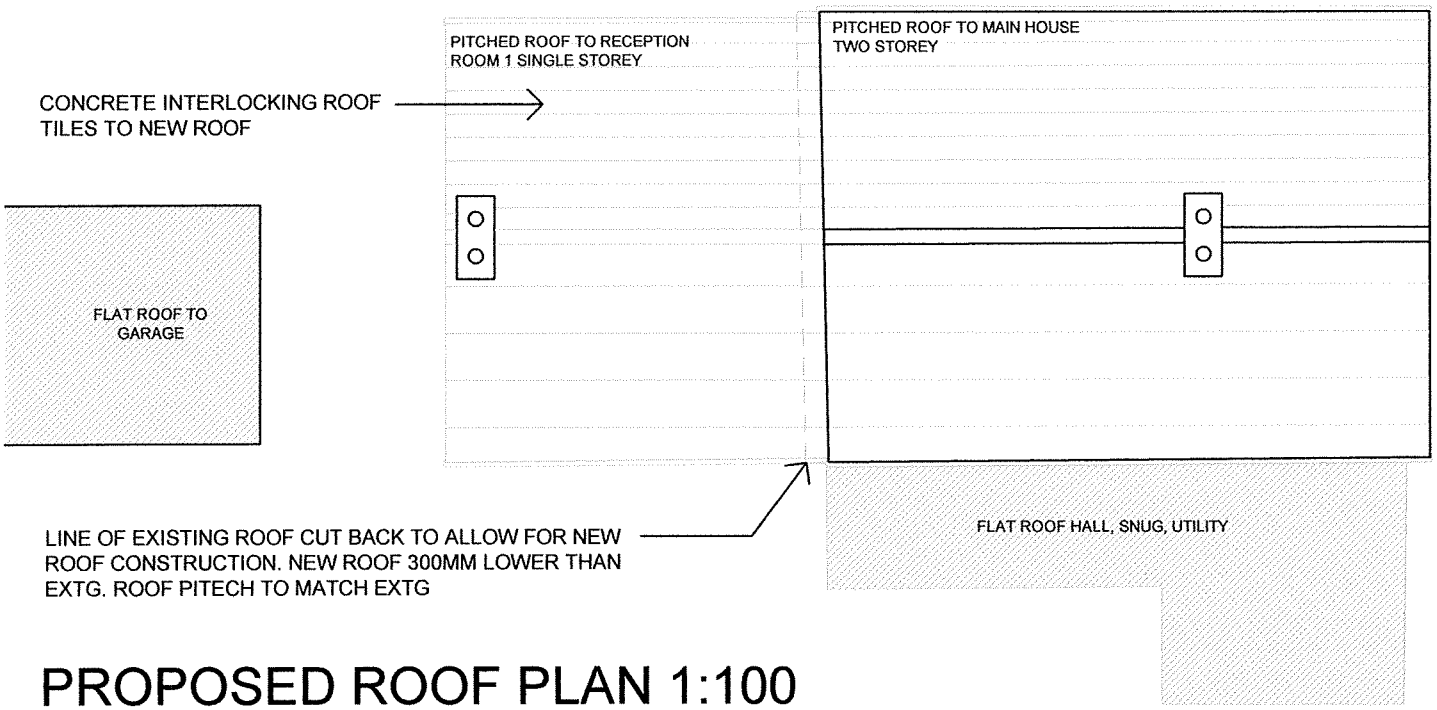

PROPOSED ROOF PLAN 1:100

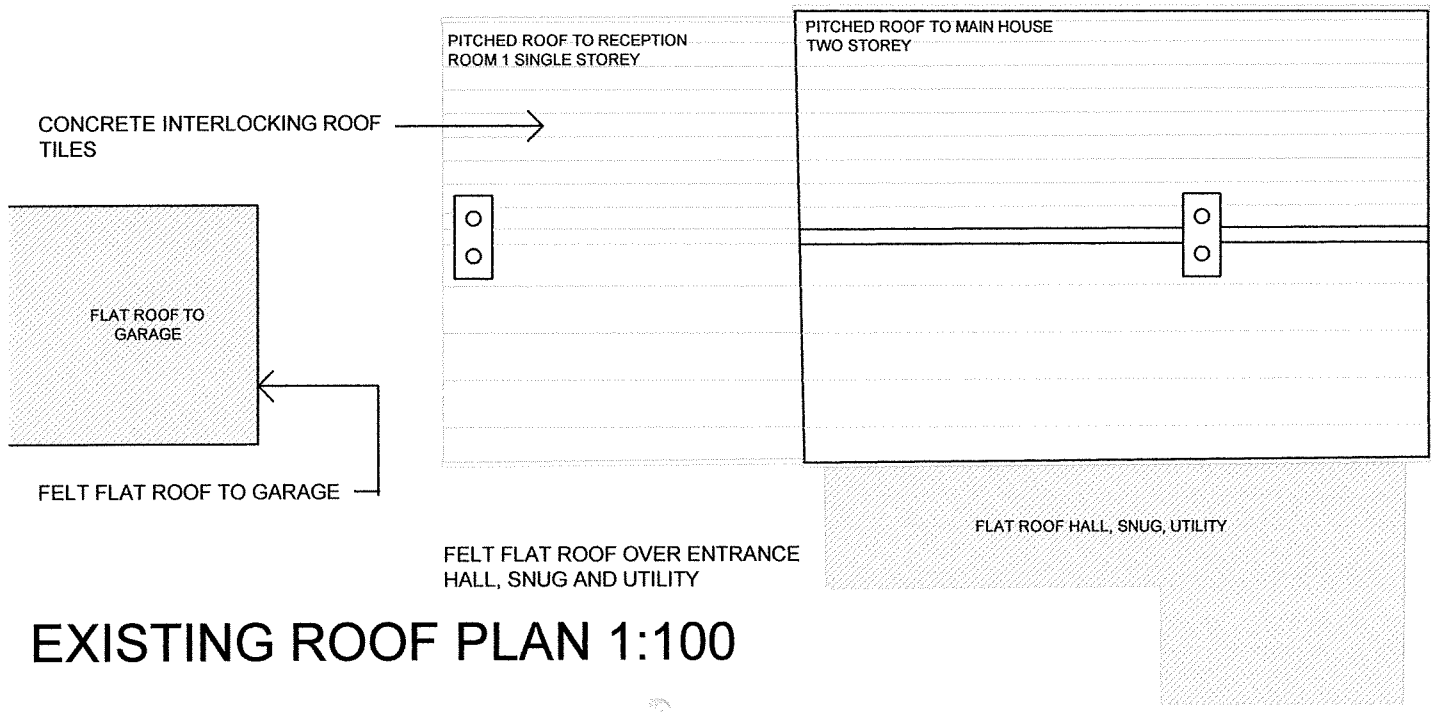

EXISTING ROOF PLAN 1:100

PLANNING APPLICATION DRAWING

- Mr. E Baskefield
- **Project:**
  Alterations and Extension to Rose Cottage
  Eaves Lane, Bucknall
- **Title:**
  Existing and Proposed Roof Plan
- **Drawing No:** PL 03 **Scale:** 1:50 **Date:** Nov 2009