
All heights, sizes and dimensions should be checked on site by the contractor before any work is put in hand.


Figured dimensions should be taken in preference to scaling and any errors or omissions reported to the architectat once

This drawing has been prepared inaccordance with the CDM (Construction Design and Management) and all fireseeable design risks to those involved or affected by construction have been avoided wherever possible

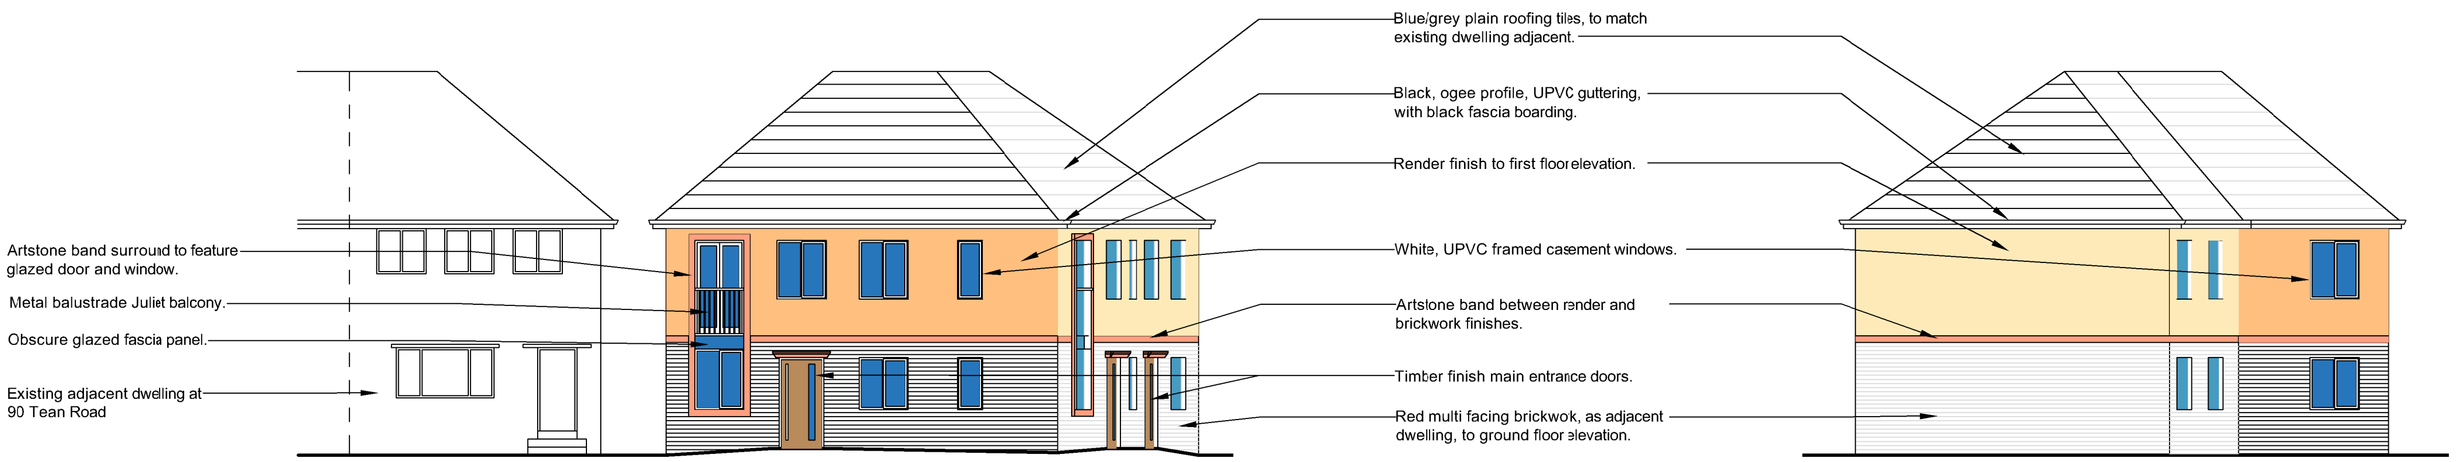


South Elevation


North Elevation

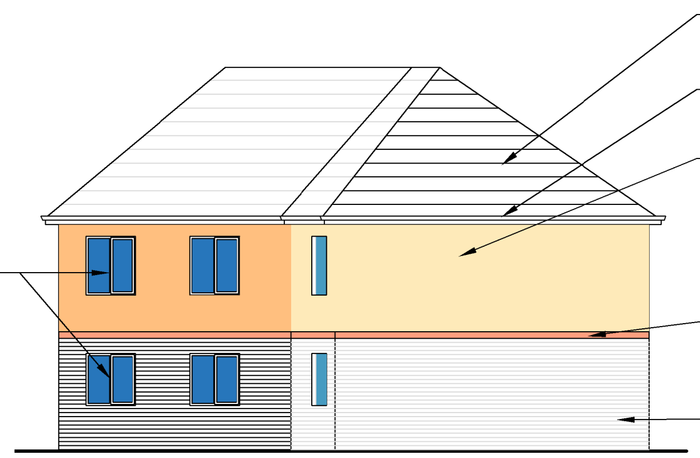


West Elevation

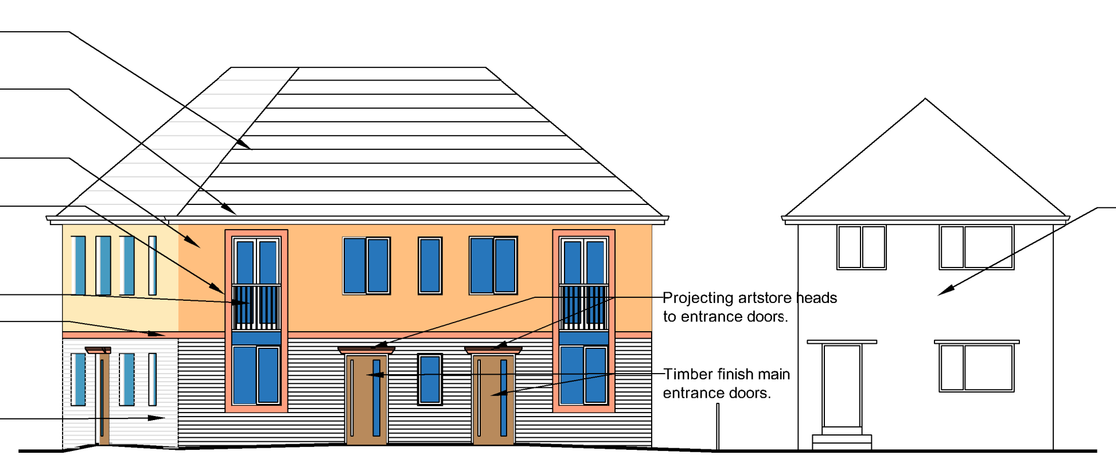

East Elevation

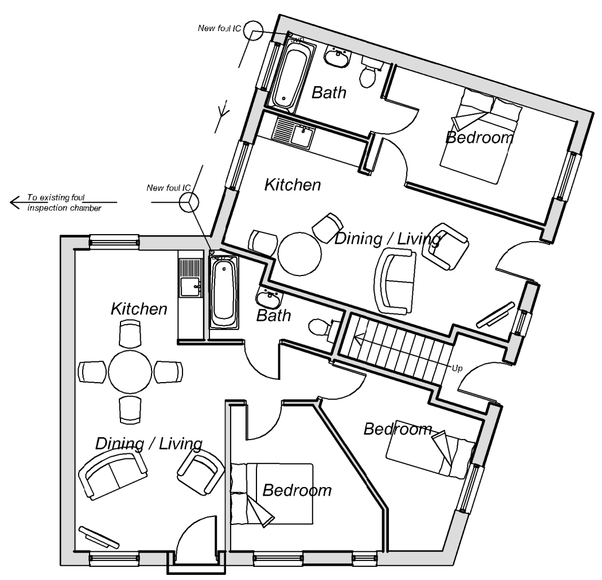

Ground Floor Plan

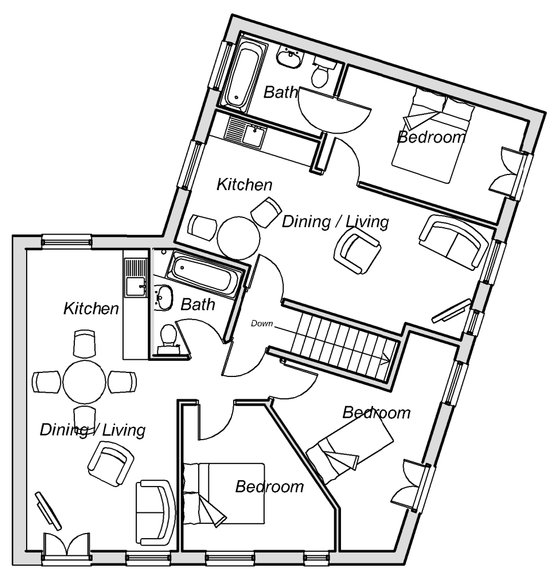

First Floor Plan

Rev	Date	By	Detail
A	18/10/16	crc	Planning Status

Drawing status
Planning

Client
Mr & Mrs S Reek

Project/Location
Proposed New 2-Storey Flats

90 Tean Road, Cheadle, Staffs
ST10 1LY

SMYTHEMAN ARCHITECTURAL
12 High Street
Tean, Stoke-on-Trent
ST10 4DZ
United Kingdom
T +44 (0)1538 722097
F +44 (0)1538 722185
mail@smytheman.co.uk
www.smytheman.co.uk

Drawing title
PLAN AND ELEVATIONS PROPOSALS

Scale(s)	Date	Drawn	Checked
1:1000 @ A1 1:200 @ A3	Sept 2016	crc	-

Drawing number	Revision
3001-06	A