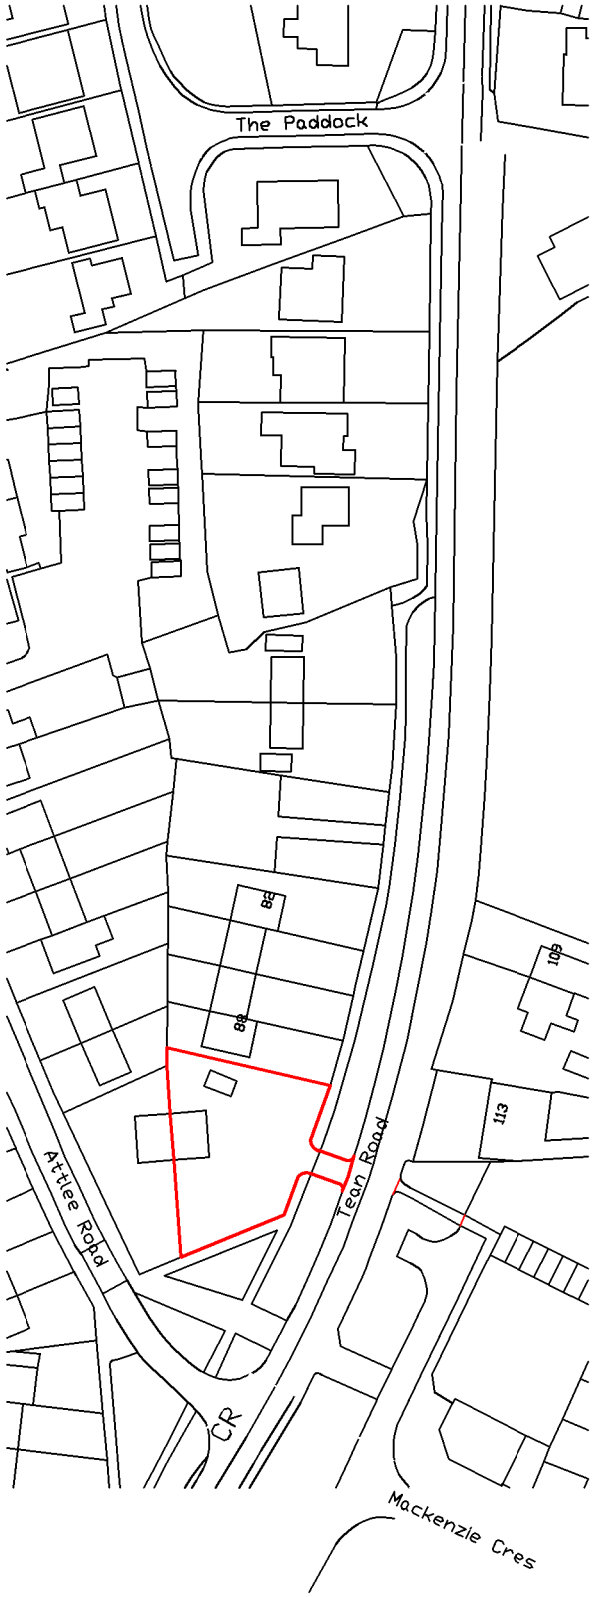

Location Plan 1:1250



Block Plan (Proposed) 1:200

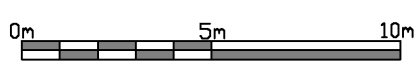

All heights, sizes and dimensions should be checked on site by the contractor before any work is put in hand.

Figured dimensionsshould be taken in preference to scaling and any errors or omissions reported to the architect at once
This drawing has been prepared in accordance with the CDM (Construction Design and Management) and all foreseeable design risks to those involved or affected by consluction have been avoided wherever possible

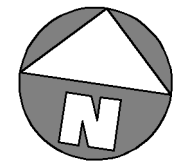

Rev	Date	By	Detail
A	15/11/16	CRC	Red line indicated to new access.

Drawing status
Planning

Client
Mr & Mrs S Reek

Project/Location

Proposed New 2-Storey Flats

90 Tean Road, Cheadle, Staffs ST10 1LY

SMYTHEMAN ARCHITECTURAL

12 High Street
Tean, Stoke-on-Trent
ST10 4DZ
United Kingdom

T +44 (0)1538 722097
F +44 (0)1538 722185
mail@smytheman.co.uk
www.smytheman.co.uk

Drawing title
Location and Block Plans

Scale(s)	Date	Drawn	Checked
As shown	Oct 2016	CRC	–

Drawing number
3001-08

Revision
A