Copyright of this drawing is vested in the Architect and it must not be copied or reproduced without consent. Figured dimensions only are to be taken from this drawing. All contractors must visit the site and be responsible for taking and checking all dimensions relative to their work. Hewitt&Carr Architects Ltd are to be advised of any variation between drawings and site conditions.
DO NOT SCALE OFF THIS DRAWING.....IF IN DOUBT ASK

Rev.	Drawn	Comments	Date

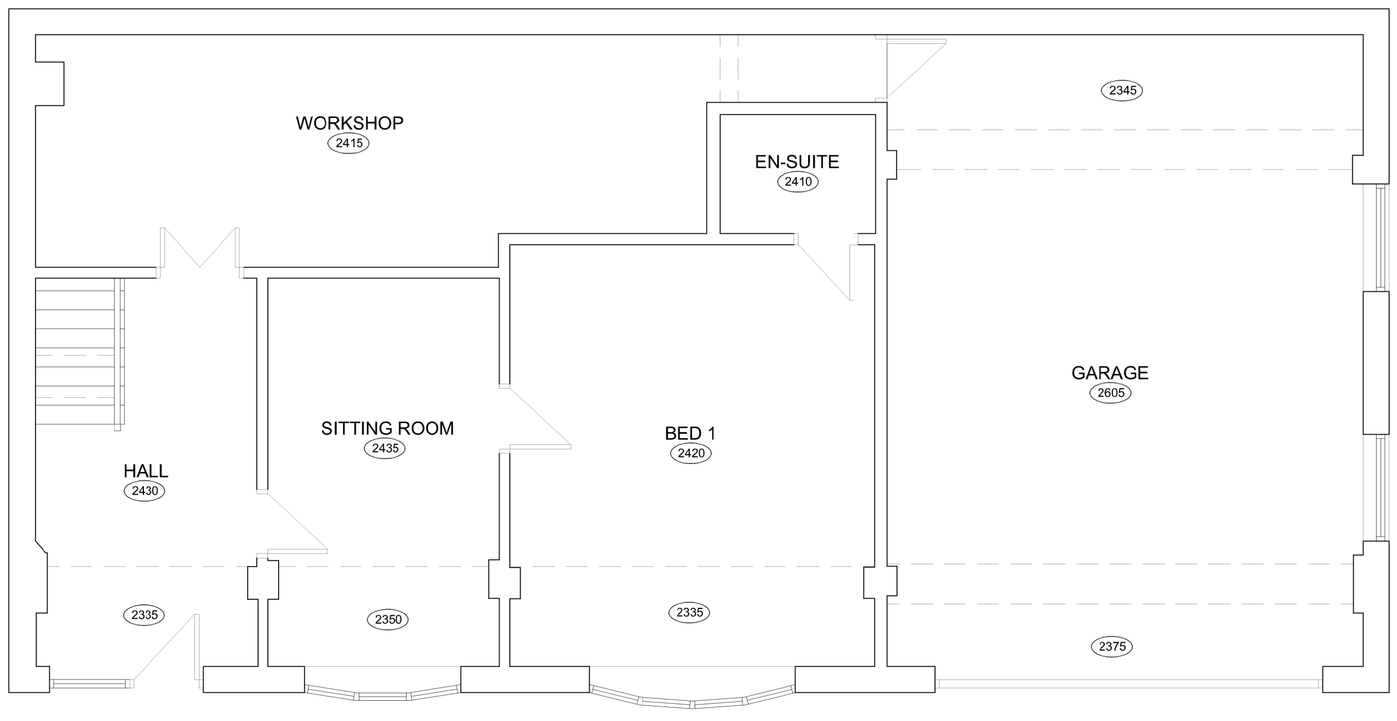

LOWER GROUND FLOOR PLAN 1:50

Ordnance Survey © Crown copyright 2016 All rights reserved. Licence number 100051789



SITE LOCATION PLAN 1:1250

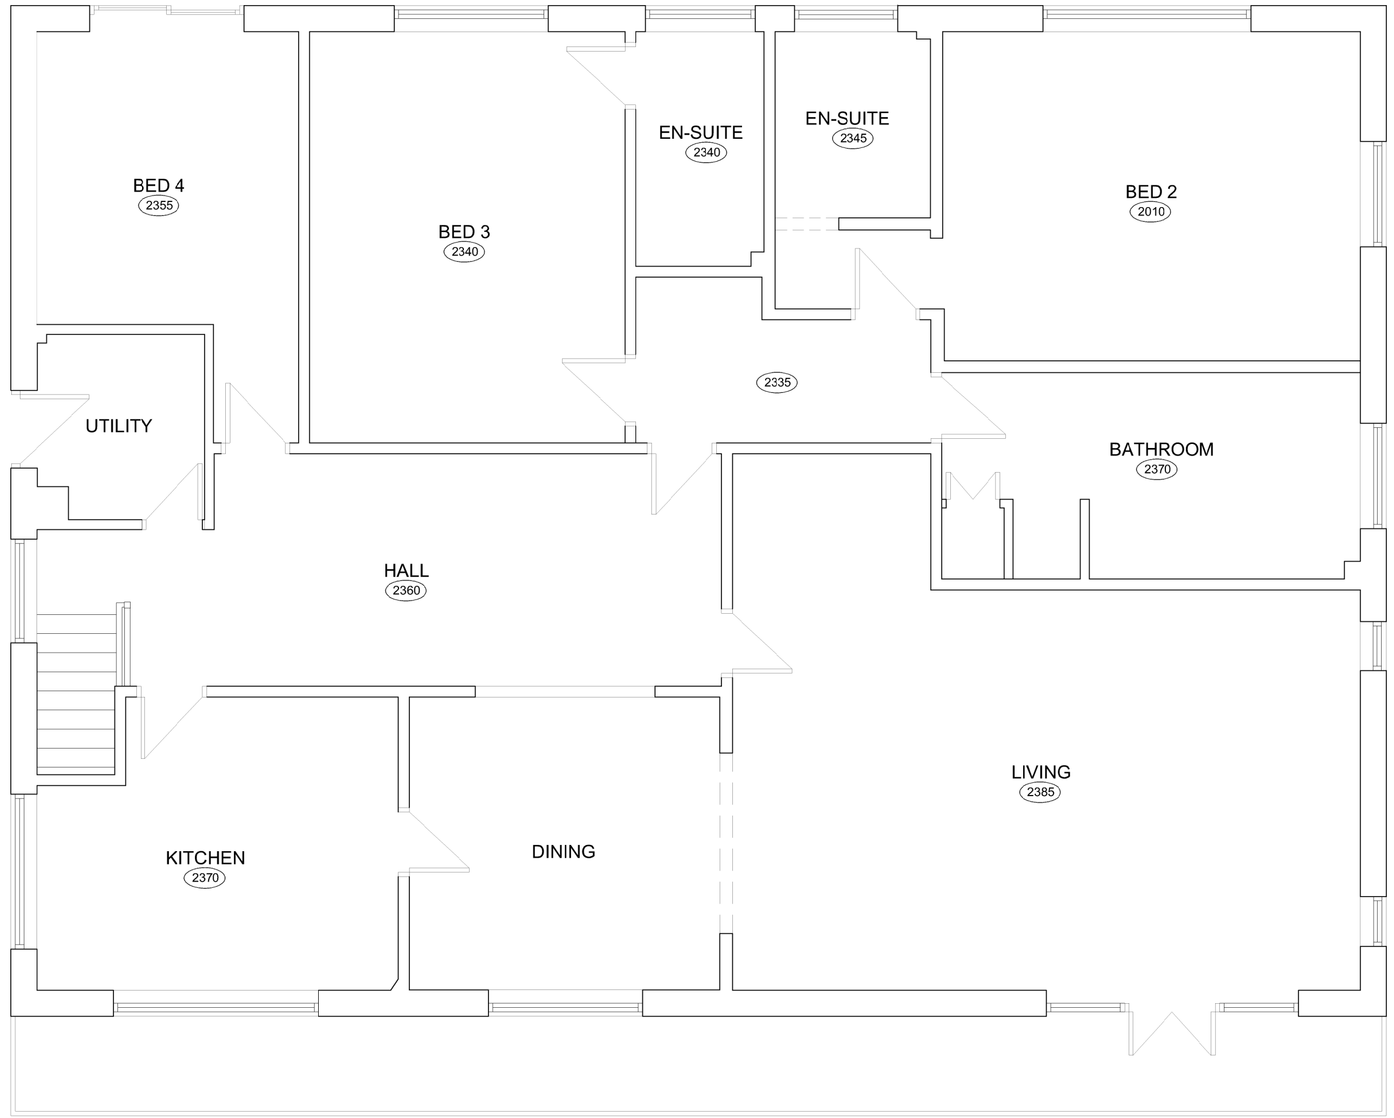

GROUND FLOOR PLAN 1:50

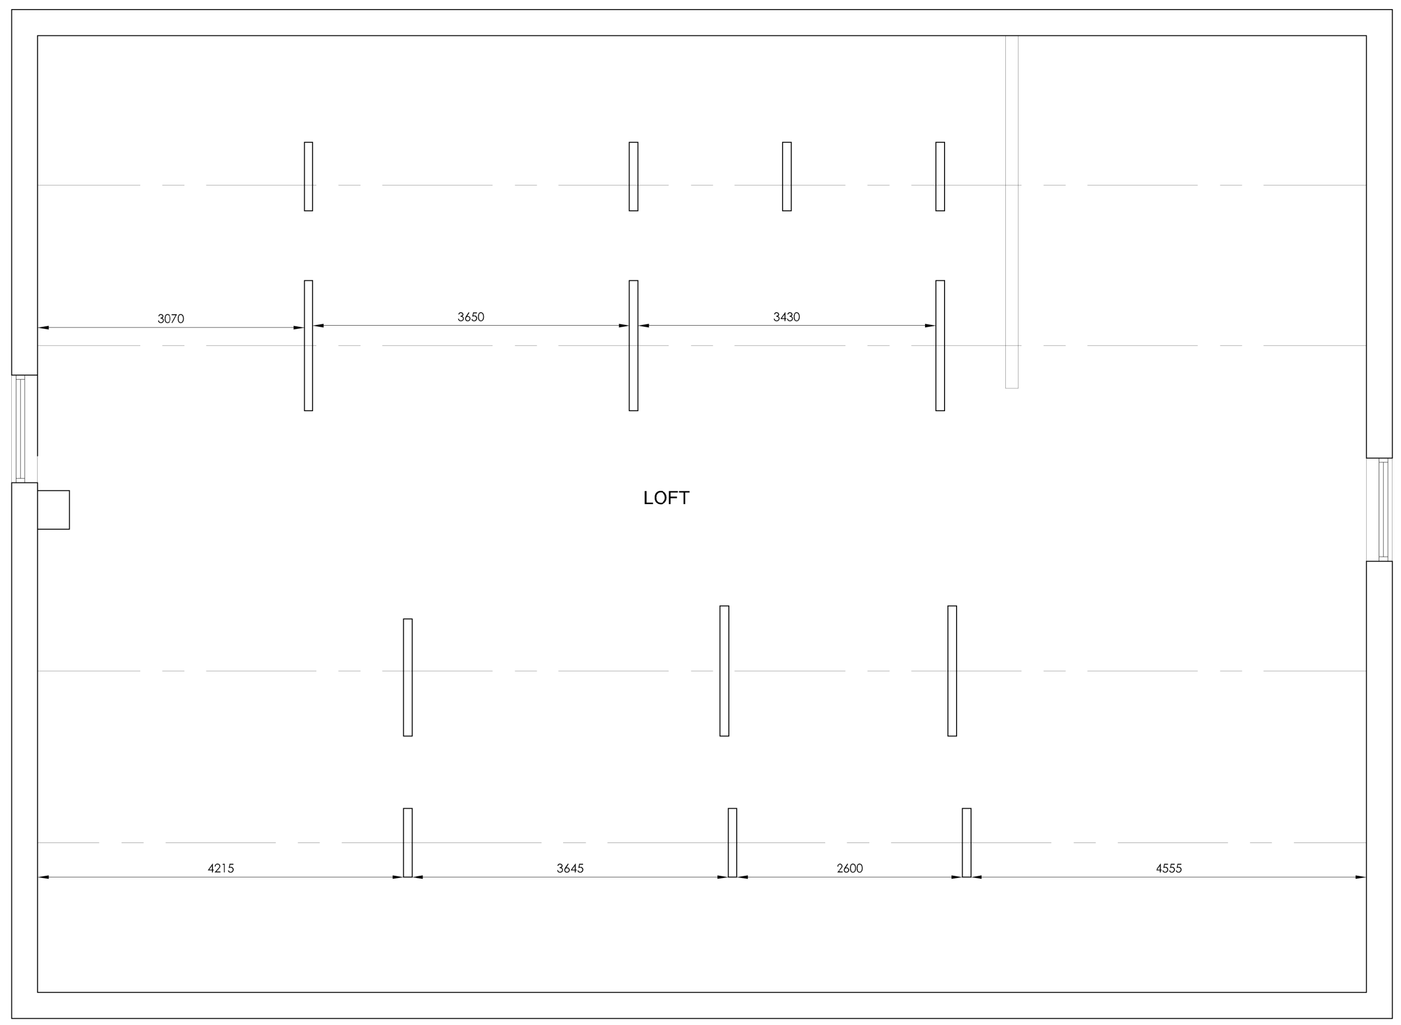

LOFT PLAN 1:50

Hewitt&Carr Architects
A: 2-4 Cross Street I Cheadle I Staffordshire I ST10 1NP
T: 01538 756888
E: enquiries@hcarchitects.co.uk
W: www.hcarchitects.co.uk

Client
Mr and Mrs C Cornes

Project
Internal Alterations and Loft Conversion
Wrekin Drive, The Avenue, ST9 9LW

Title
Floor Plans
As Existing

Status
Survey

Date July 2016 Drawn JOS

Scale @A1 as stated Checked

Project No Drawing No.
00551 PL(0)01 Rev

File Ref: H:\RFB