NOTE: All landscaping is as existing - no extensions to the dwelling footprint are proposed

Copyright of this drawing is vested in the Architect and it must not be copied or reproduced without consent. Figured dimensions only are to be taken from this drawing. All contractors must visit the site and be responsible for taking and checking all dimensions relative to their work. Hewitt&Carr Architects Ltd are to be advised of any variation between drawings and site conditions.
DO NOT SCALE OFF THIS DRAWING.....IF IN DOUBT ASK

Rev.	Drawn	Comments	Date

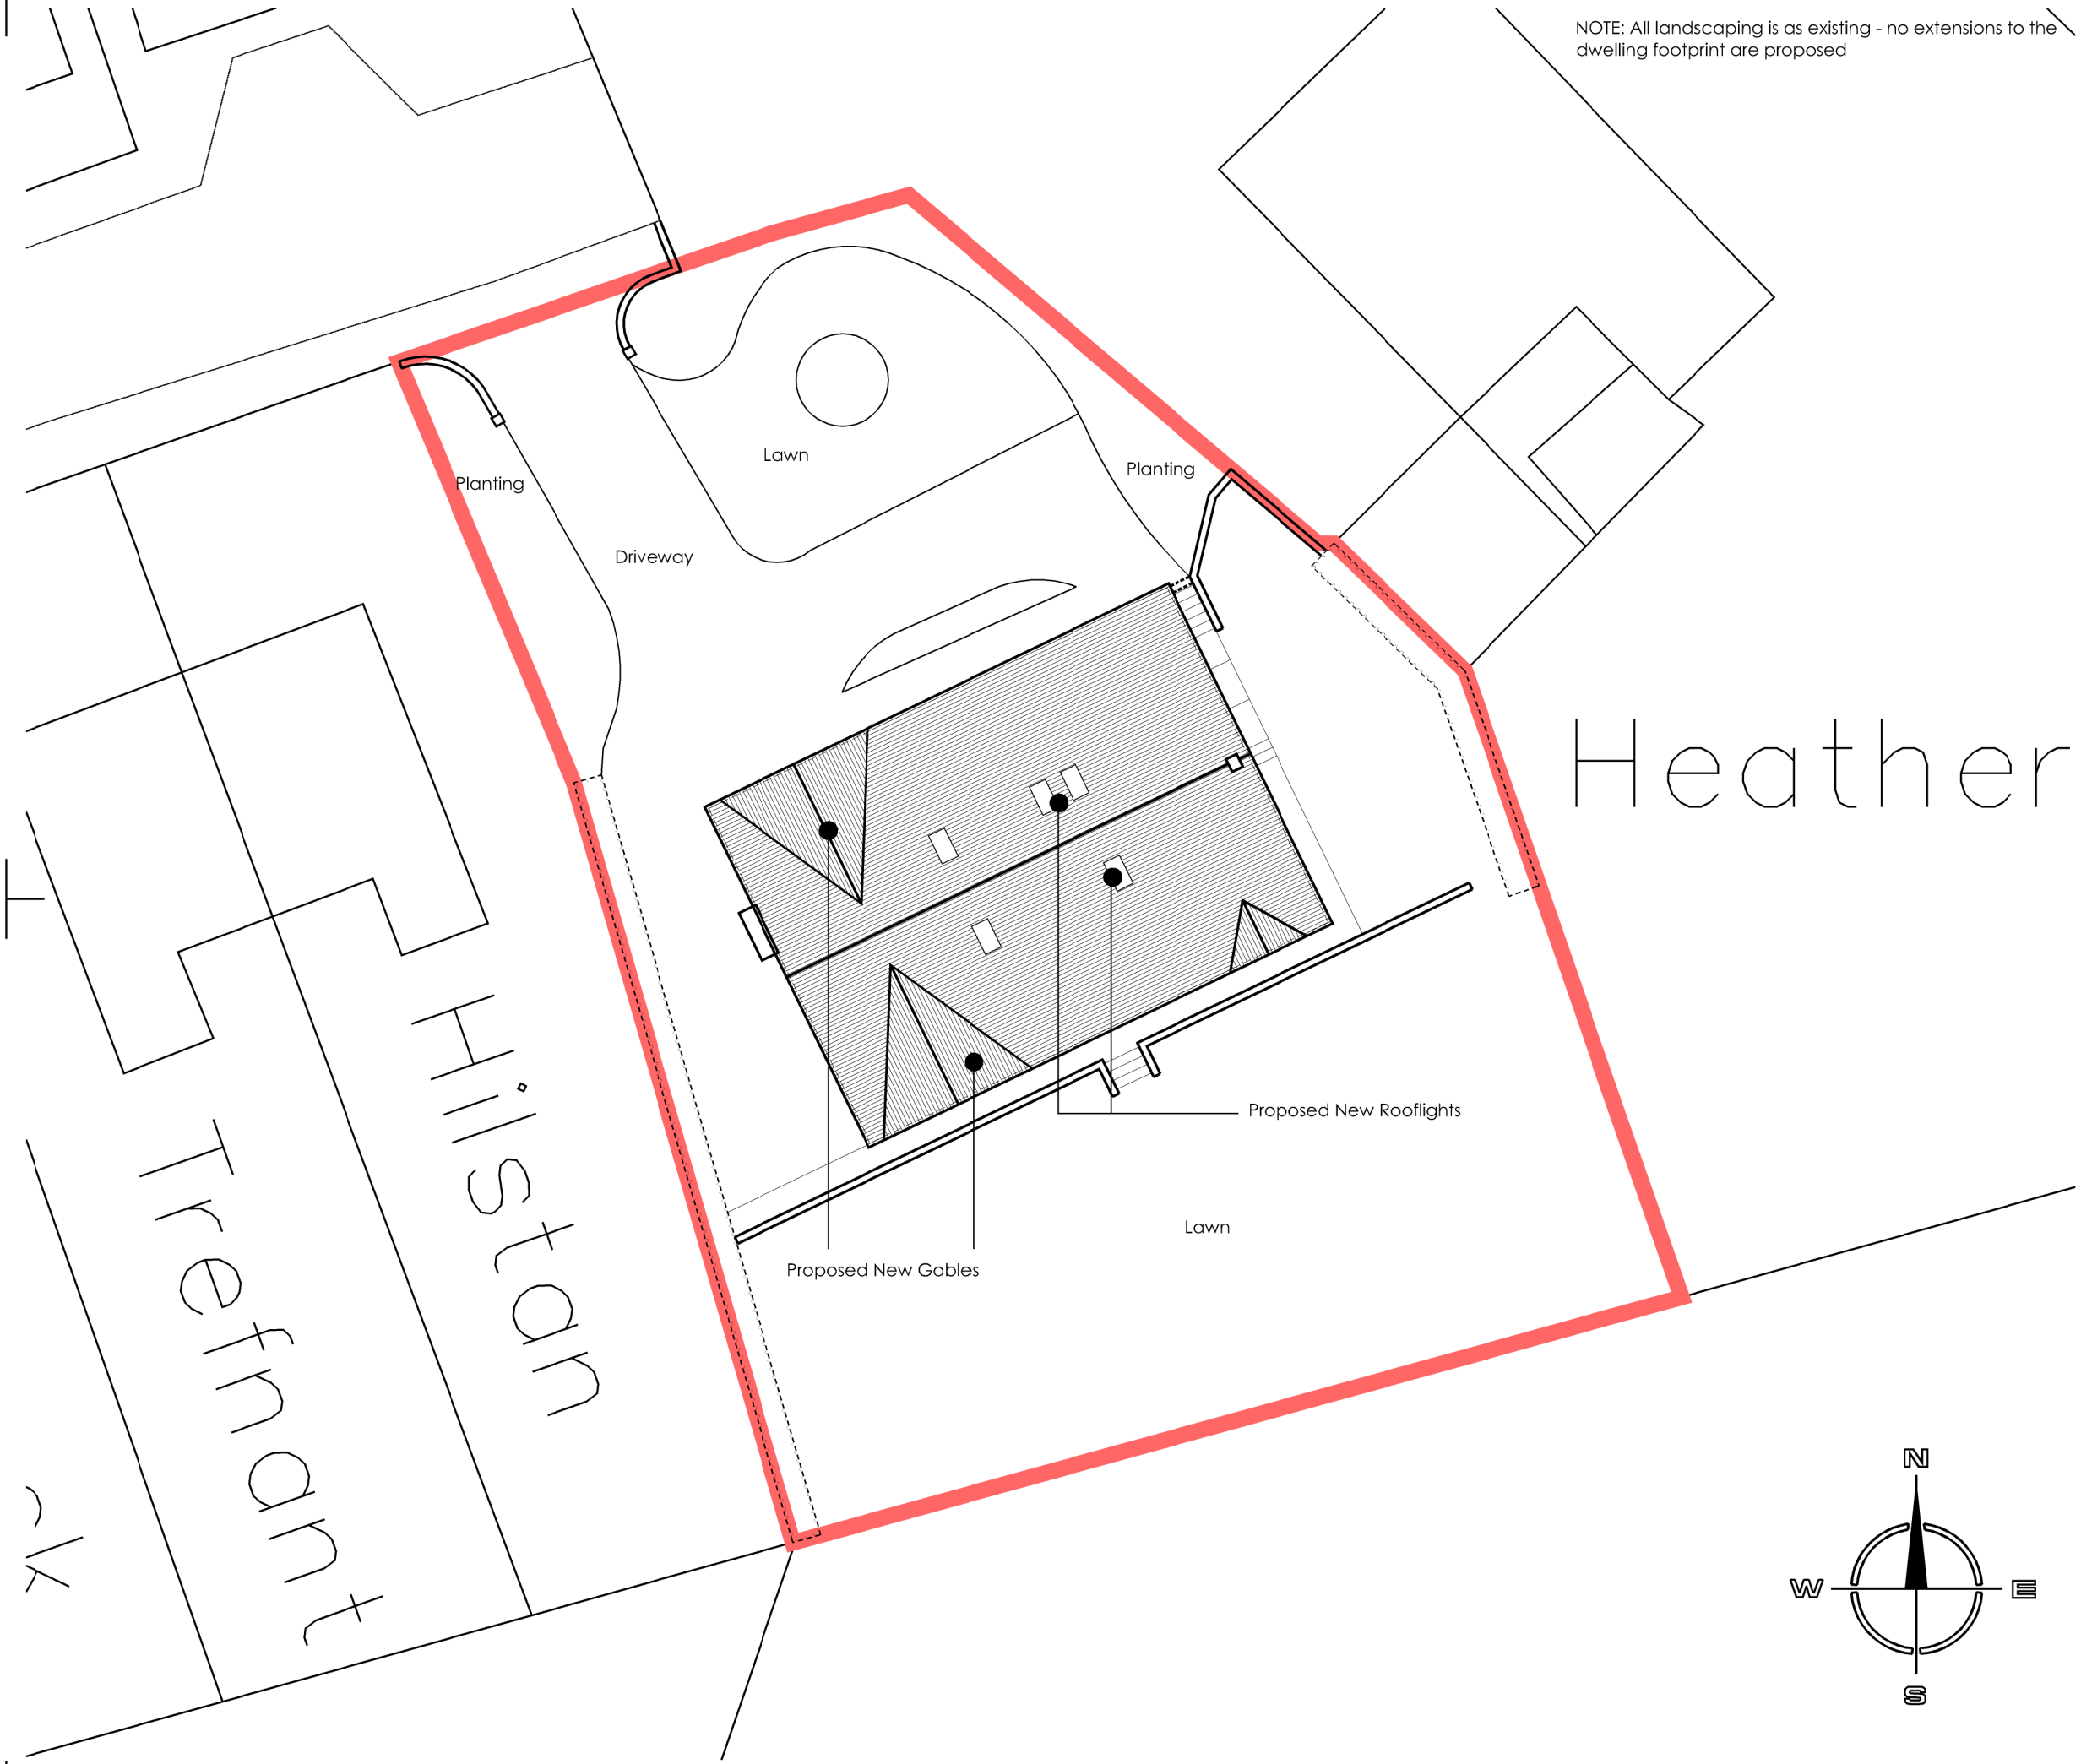

Hewitt&Carr Architects
A: 2-4 Cross Street I Cheadle I Staffordshire I ST10 1NP
T: 01538 756888
E: enquiries@hcarchitects.co.uk
W: www.hcarchitects.co.uk

Client
Mr and Mrs C Cornes

Project
Internal Alterations and Loft Conversion
Wrekin Drive, The Avenue, ST9 9LW

Title
Site Plan as Proposed

Status
Planning

Date Nov 2016 Drawn KEW

Scale @A3 1:200 Checked

Project No 00551 Drawing No. PL(0)05 Rev

File Ref: C:\