Reproduced from the 69 2016 OS Vector Ordnance Survey map with the permission of Ordnance Survey on behalf of The Controller of Her Majesty's Stationery Office,© Crown copyright Licence: bpArchitecture 36 Mossfield Drive Biddulph Staffs ST8 6UL Licence No. 100053847

Copyright of this drawing is vested in the Architect and it must not be copied or reproduced without consent. Figured dimensions only are to be taken from this drawing. All contractors must visit the site and be responsible for taking and checking all dimensions relative to their work. bpArchitecture are to be advised of any variation between drawings and site conditions.
DO NOT SCALE OFF THIS DRAWING.....IF IN DOUBT ASK

Rev.	Drawn	Comments	Date

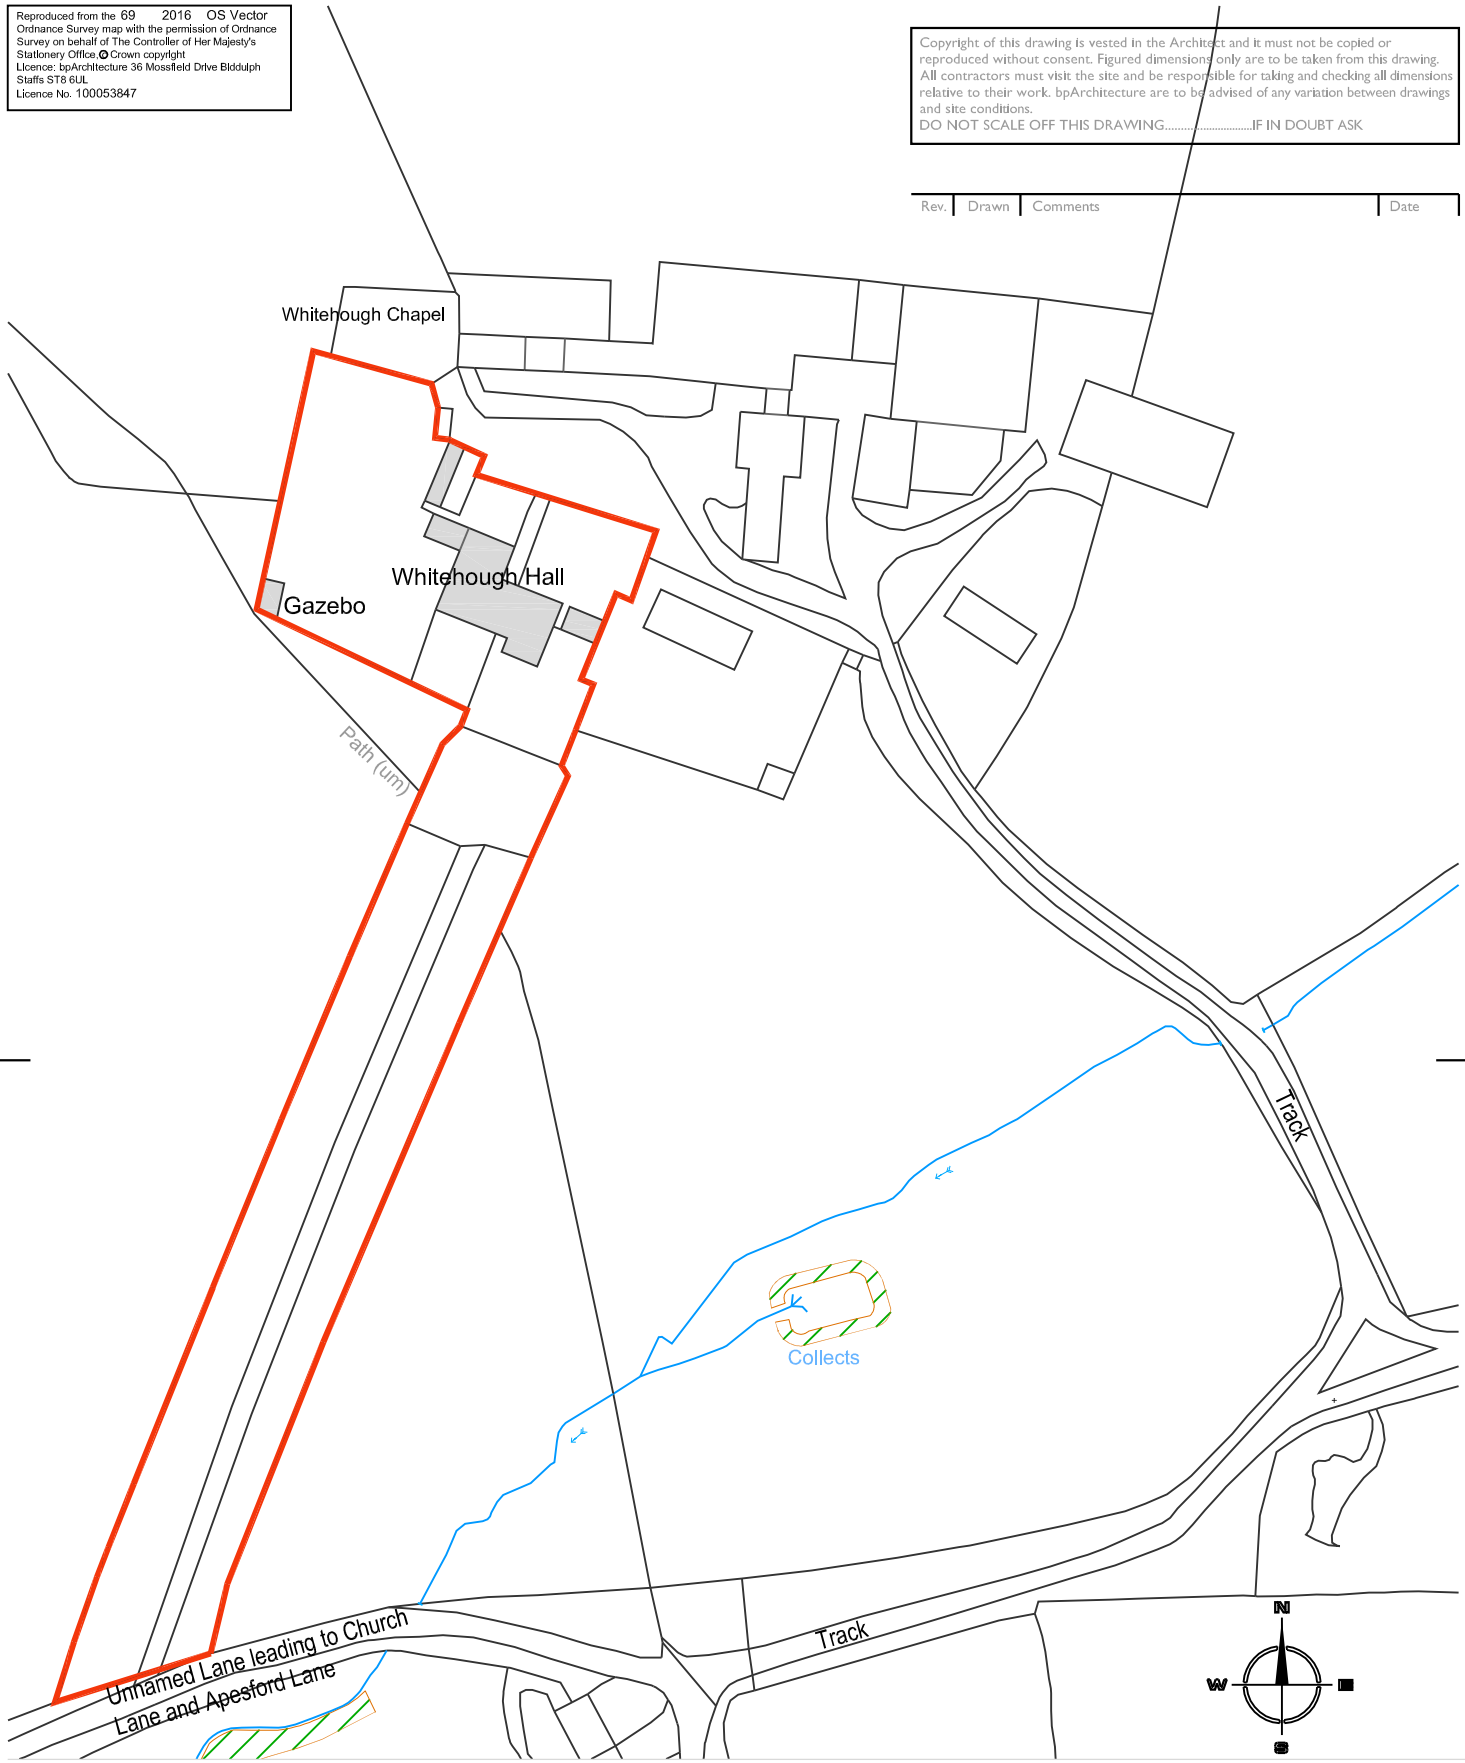

Scale
0 10m 20m 30m 40m 50m

Client	Dr H Uppal	Status	Planning
Project	Repairs to Gazebo at Whitehough Hall	Date	August 2016
Title	Site Location Plan	Scale @A4	1.1250
Project No	Drawing No.	Drawn	DD
16-067	AS(0)01 Rev	Checked	BSP

bpArchitecture
☎: 01782 515 555
✉: Enquiries@bpArchitecture.co.uk
: www.bparchitecture.co.uk
93 High Street Biddulph Staffs ST8 6AB
Architects - Interior Designers - Landscape Architects

File Ref: H:\