

Copyright of this drawing is vested in the Architect and it must not be copied or reproduced without consent. Figured dimensions only are to be taken from this drawing. All contractors must visit the site and be responsible for taking and checking all dimensions relative to their work. bpArchitecture are to be advised of any variation between drawings and site conditions.
DO NOT SCALE OFF THIS DRAWING.....IF IN DOUBT ASK


Rev.	Drawn	Comments	Date
-			

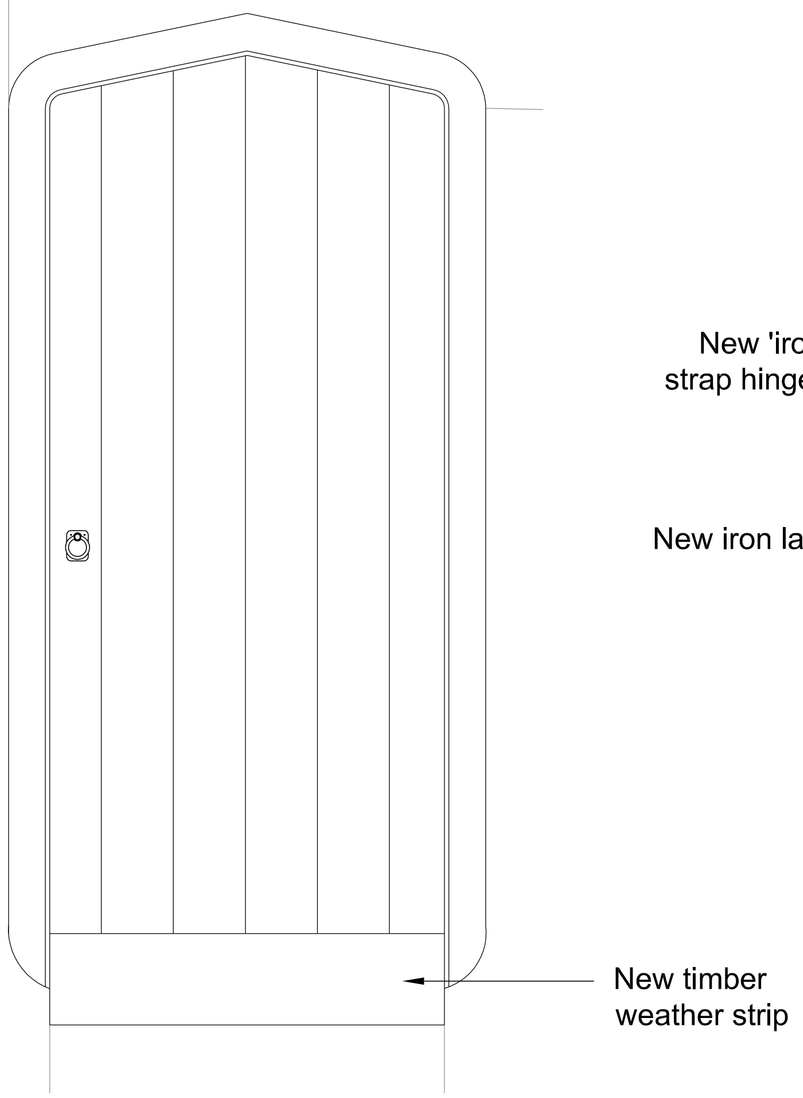


Front Elevation

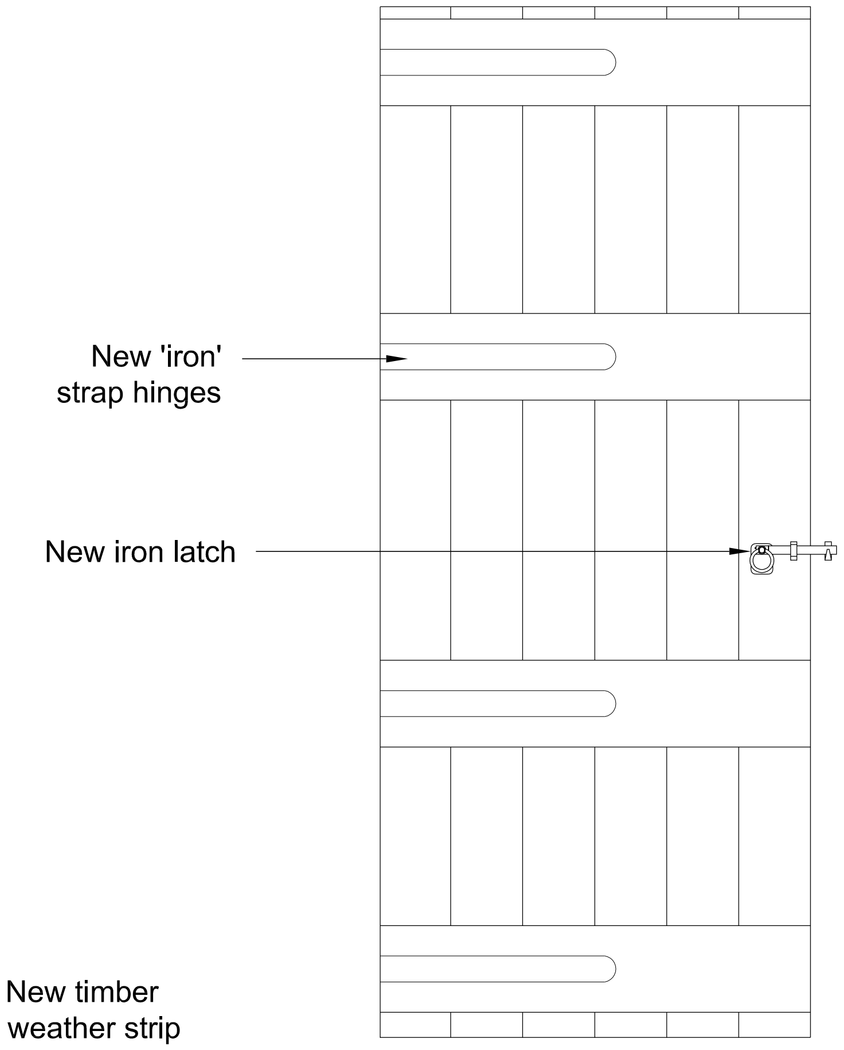


Rear Elevation

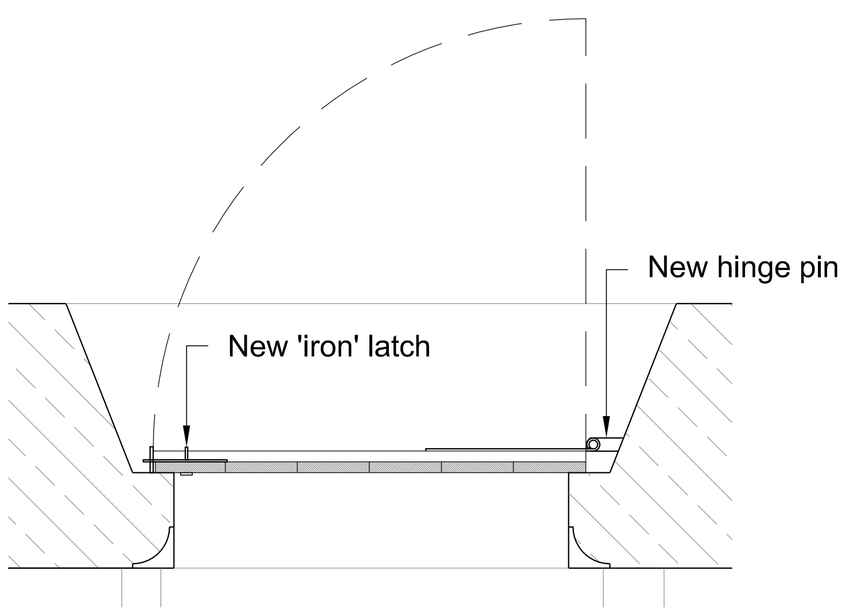

Plan

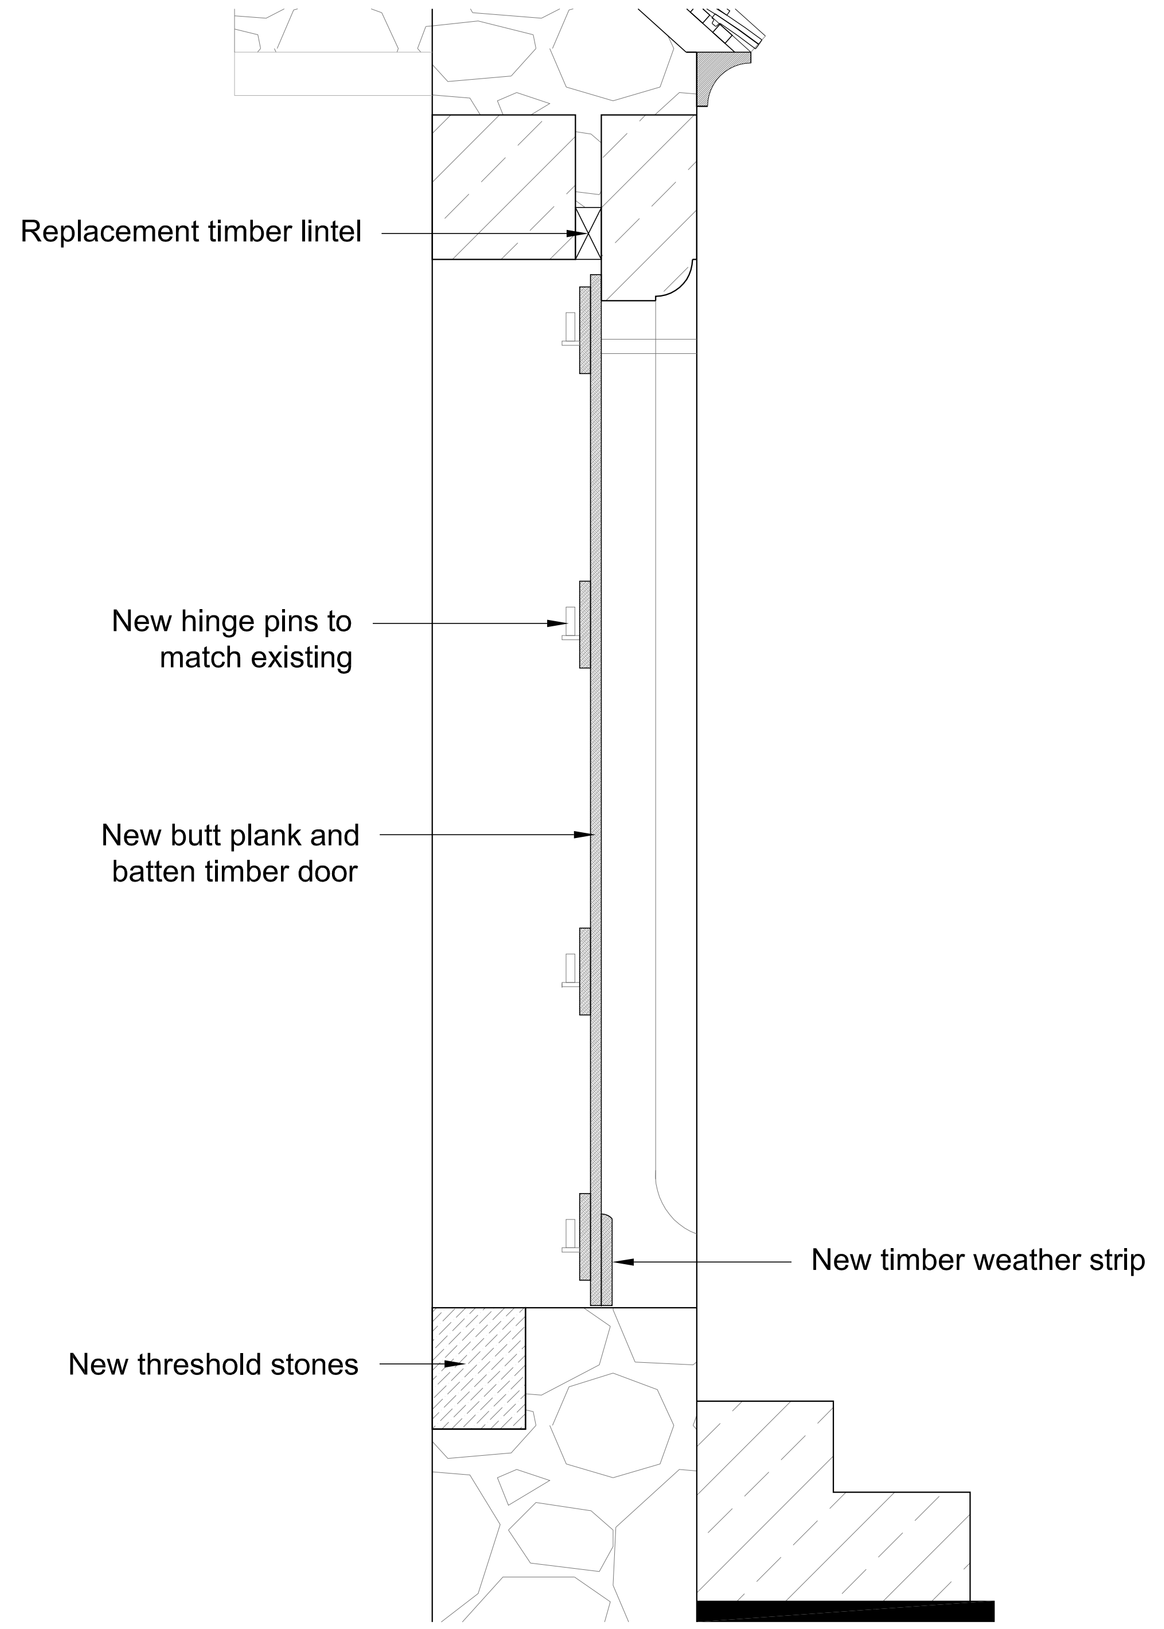

Section

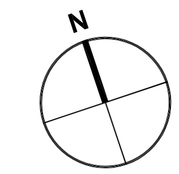

Scale
100mm 200mm 300mm 400mm

bpArchitecture
☎: 01782 515 555
✉: Enquiries@bpArchitecture.co.uk
: www.bparchitecture.co.uk
93 High Street Biddulph Staffs ST8 6AB
Architects - Interior Design - Conservation - Landscape

Client
Dr H Uppal

Project
Whitehough Hall Gazebo, Ipstones

Title
Plan, Elevation and Section of Proposed Door

Status
Stage 3: Planning

Date September 2016 Drawn SS

Scale @A1 1:10 Checked BSP

Project No 16-067 Drawing No. AS(0)06 Rev

A1 File Ref: BDA1

A1