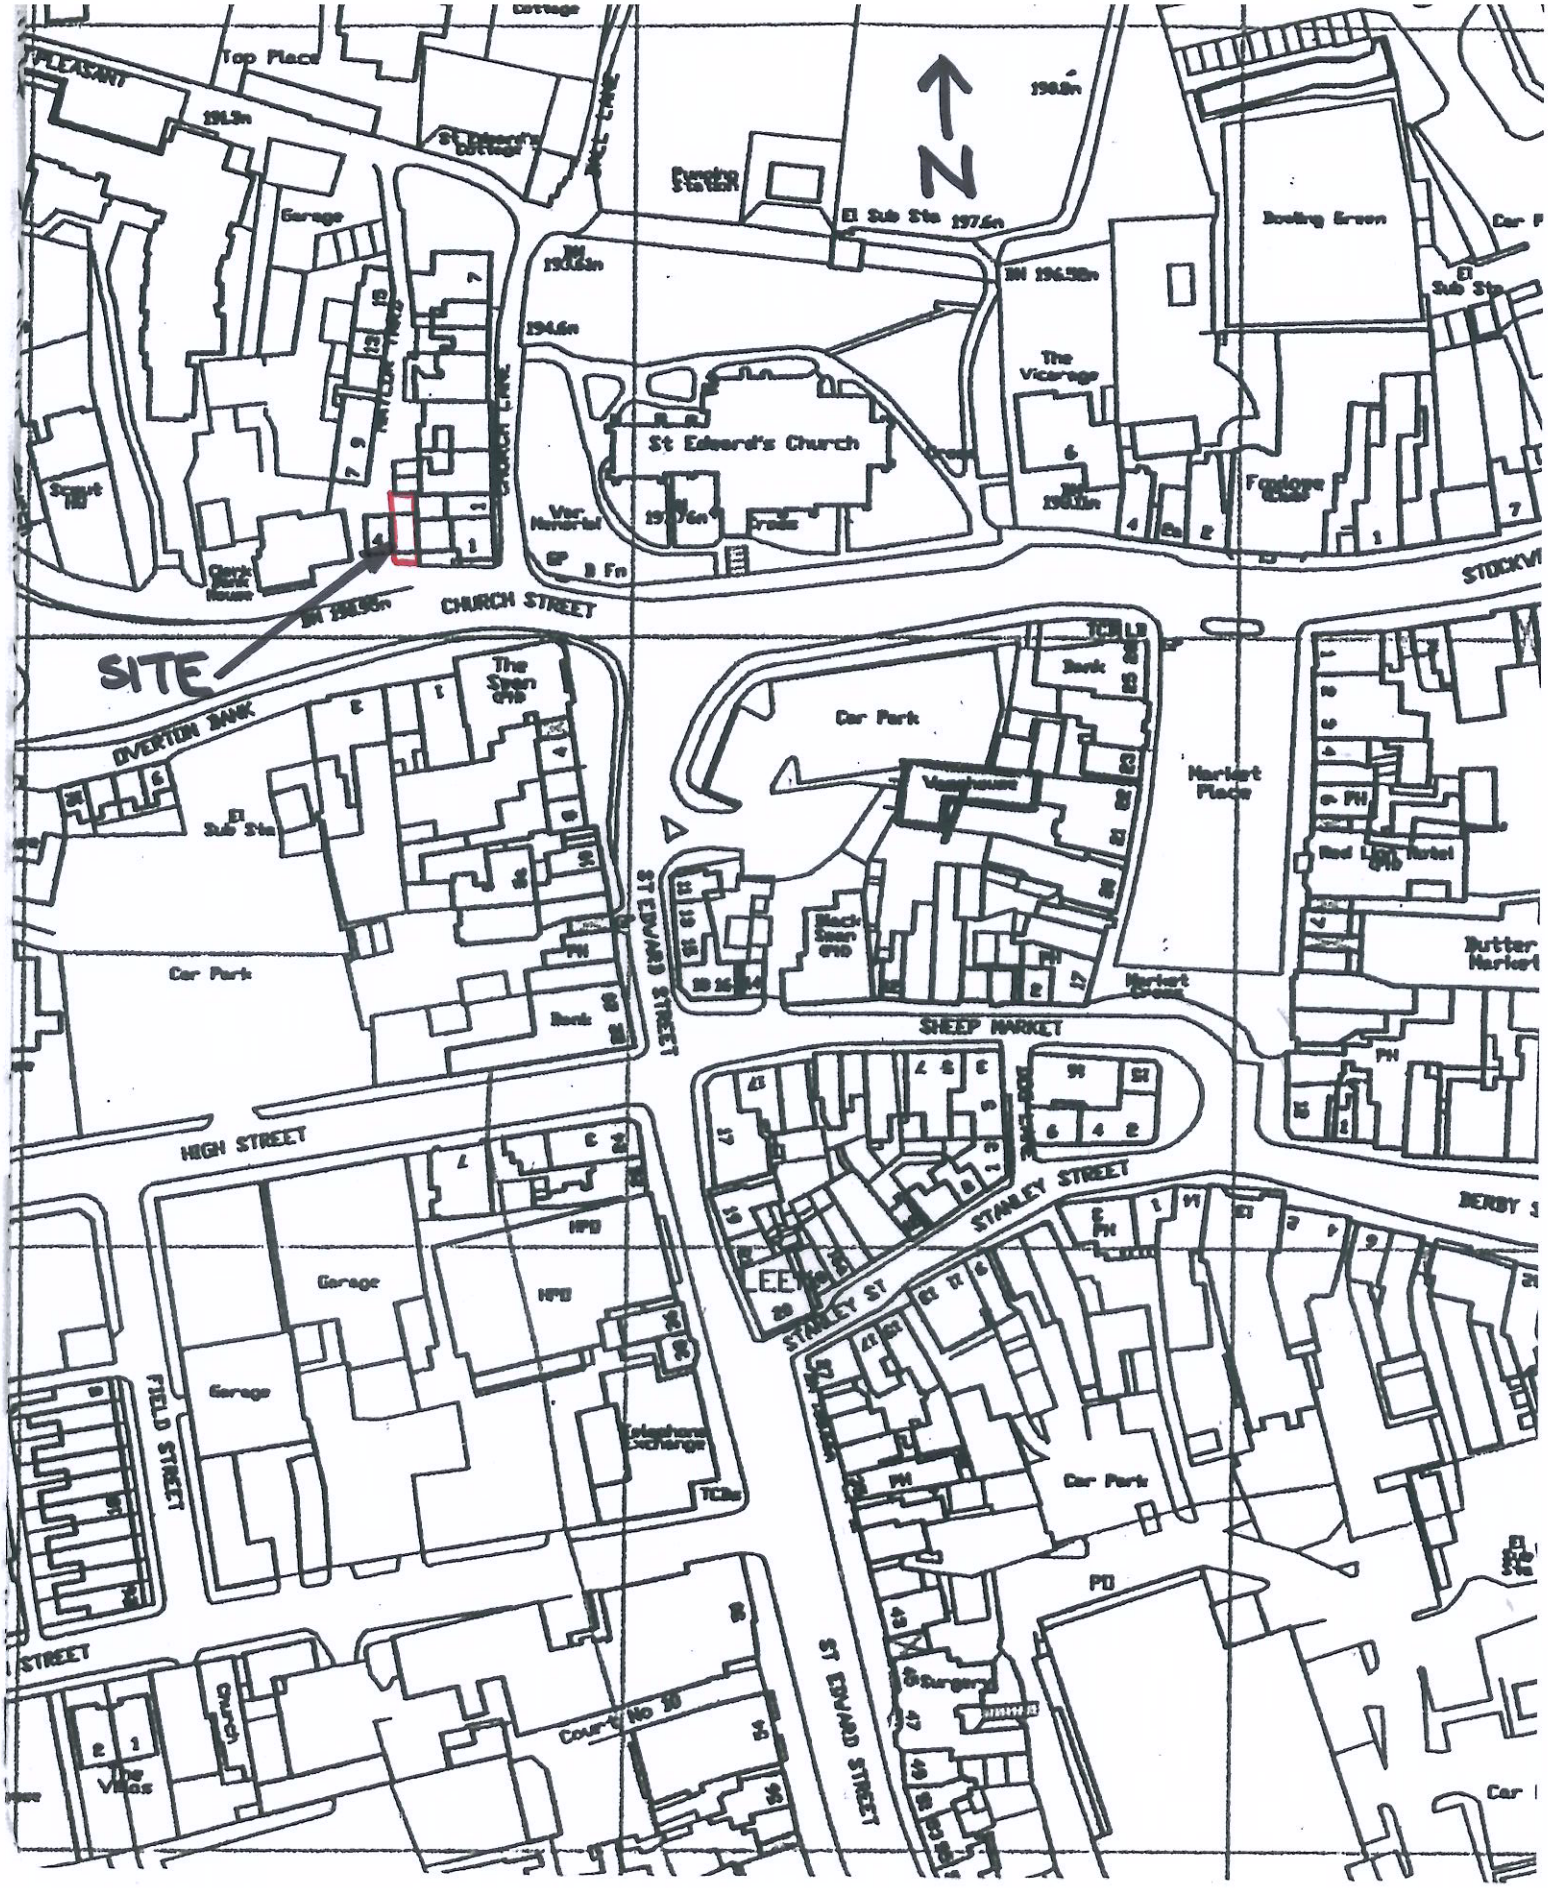


PROPOSED PLAQUE AT 3, CLERK BANK, LEEK. LOCATION PLAN Scale 1:1250