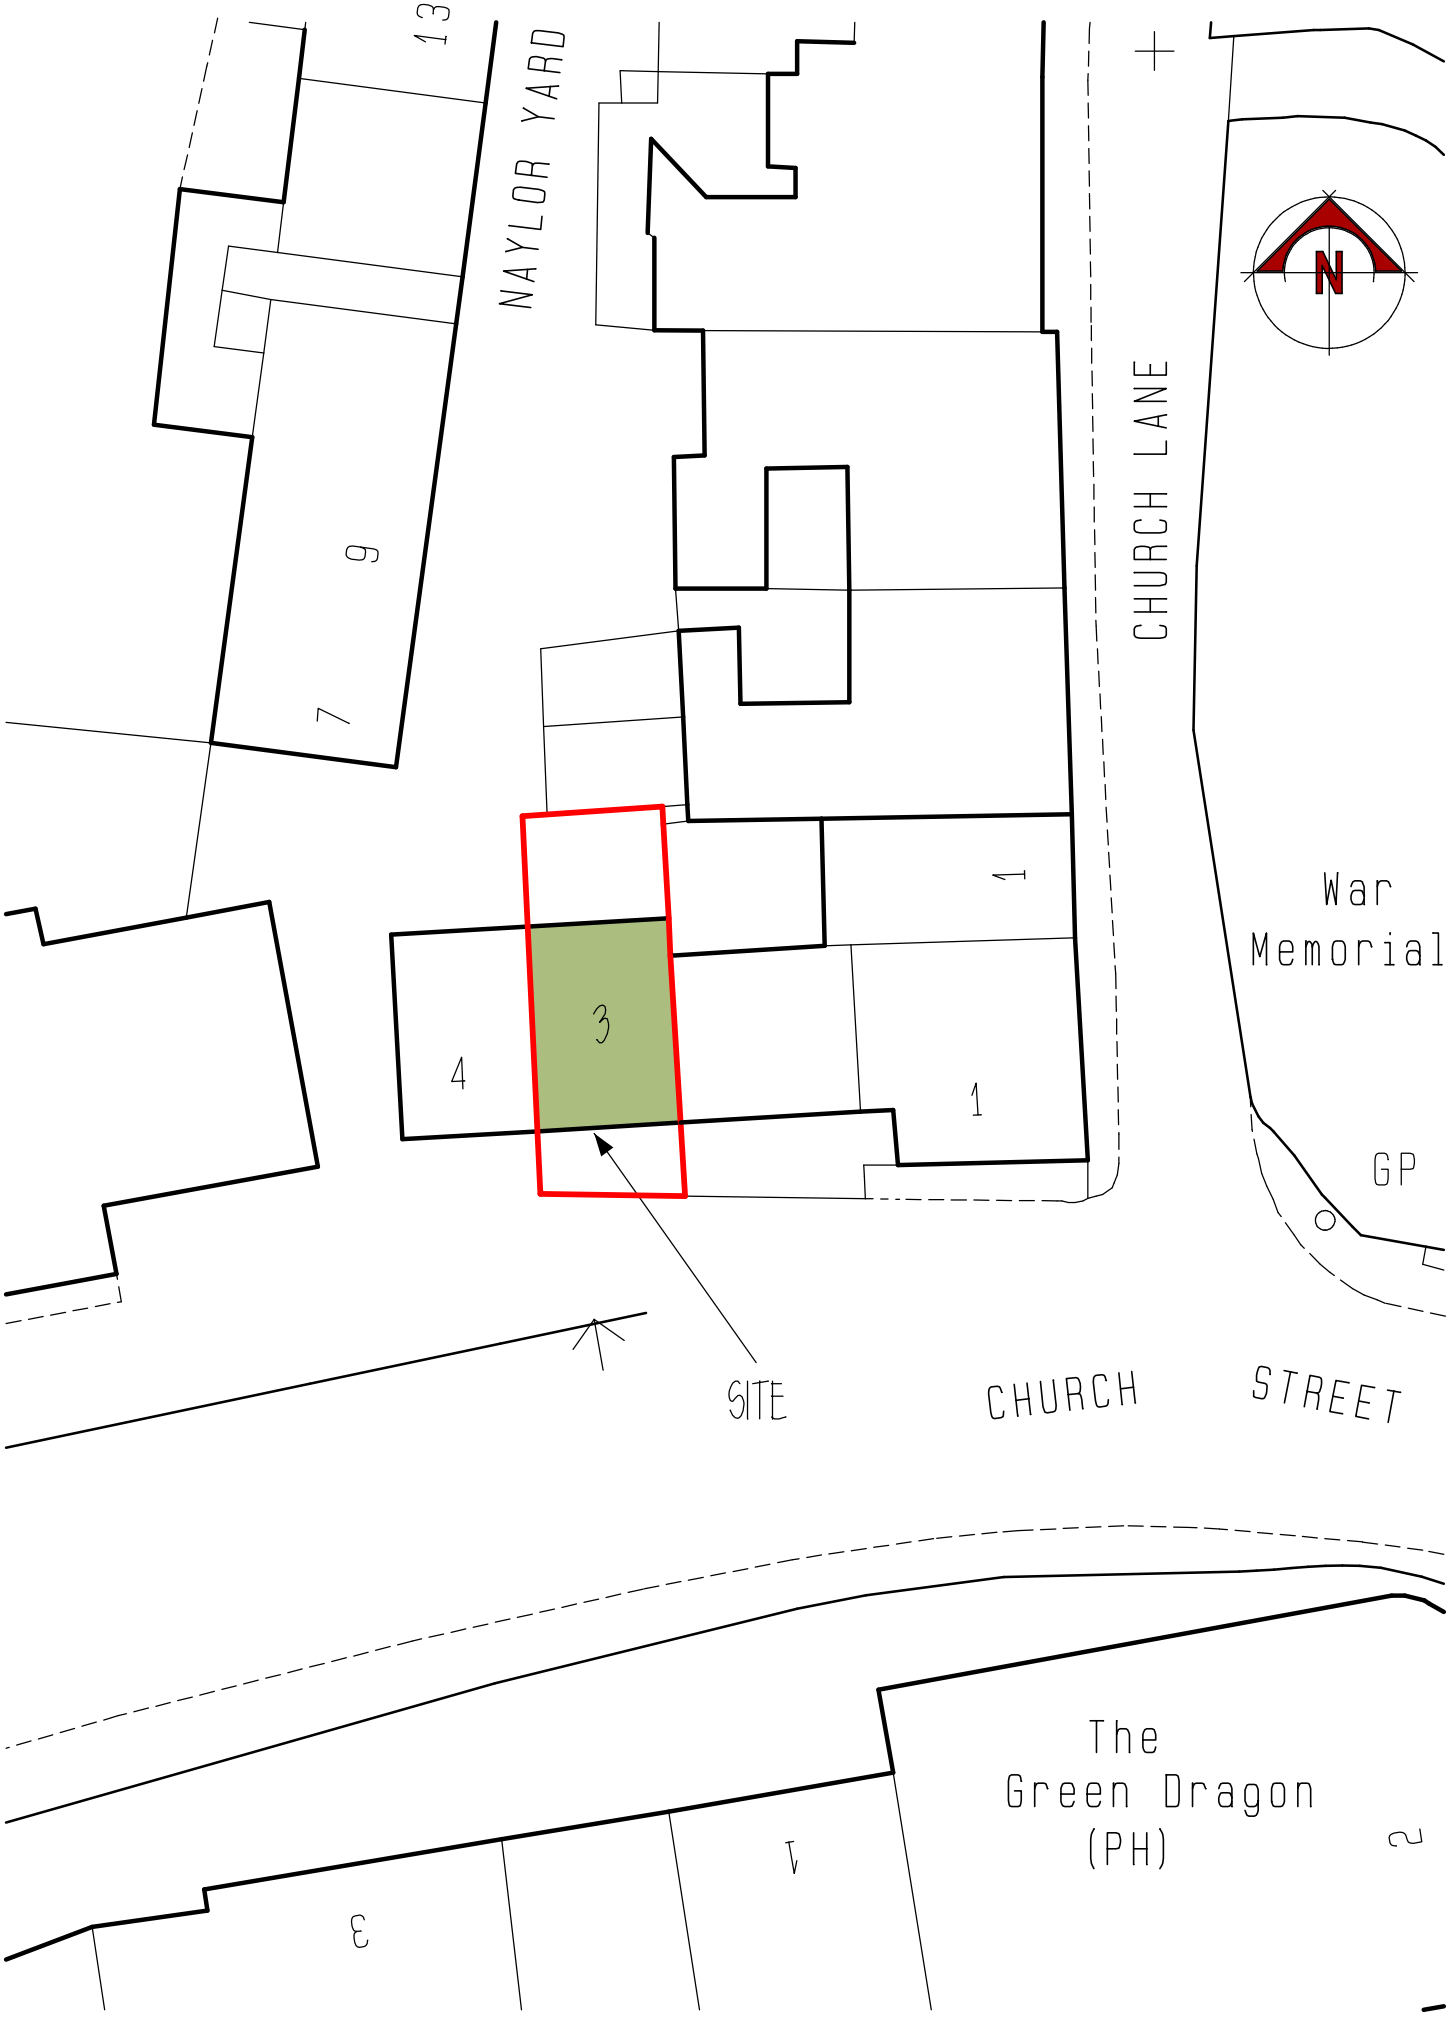


PROPOSED COMMEMORATIVE PLAQUE AT 3, CLERK BANK, LEEK - SITE PLAN - 1:200