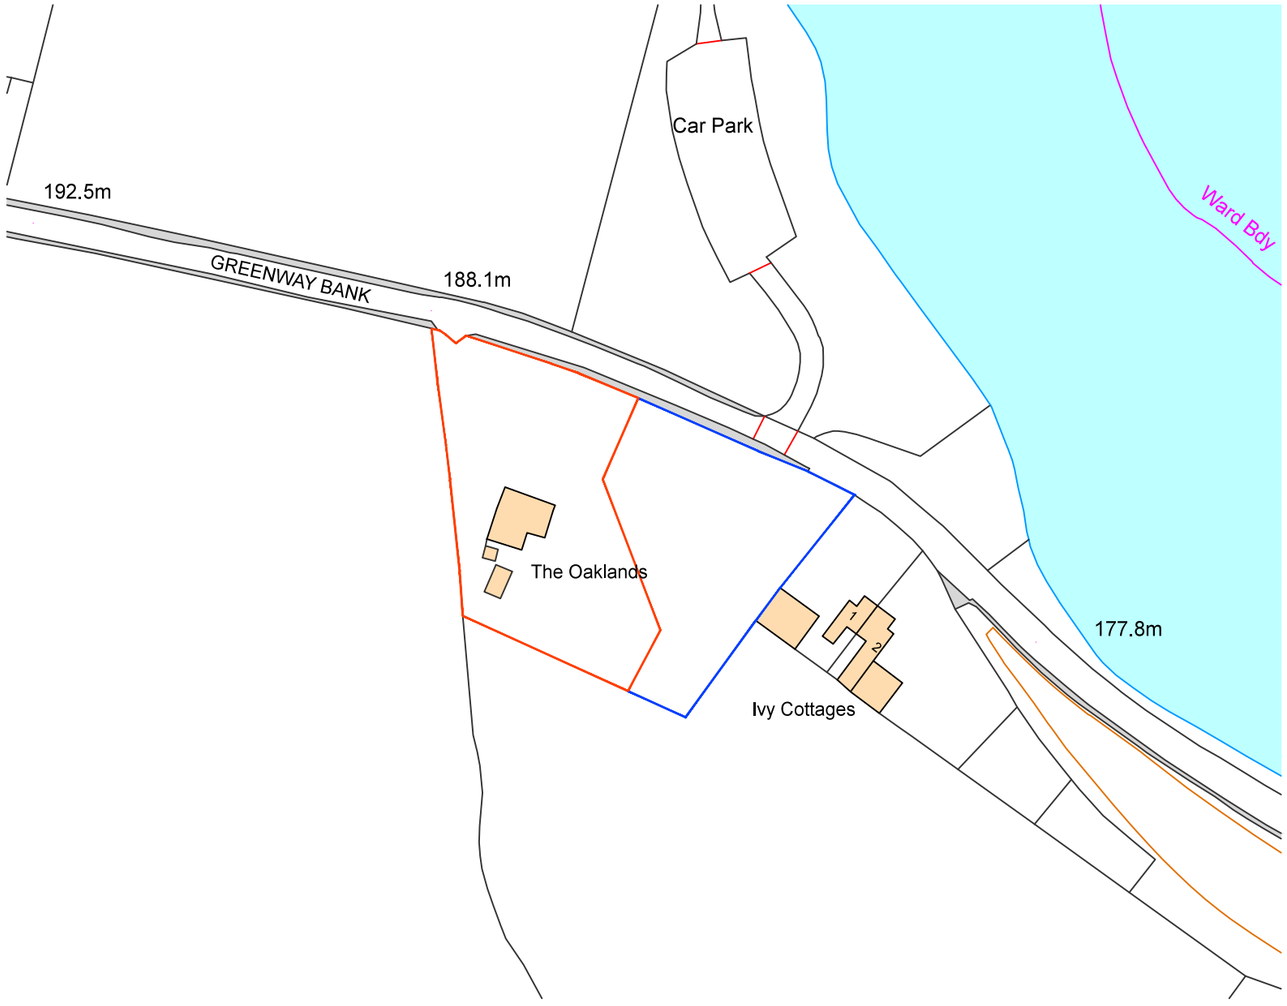

Ordnance Survey, (c) Crown Copyright 2015. All rights reserved. Licence number 100022432

LOCATION PLAN
SCALE: 1:1250

Rev.	Date	Description	Init.
A	07/11/2016	Red line amended	JD

Client

MRS COTTRELL

Project Title
THE OAKLANDS, GREENWAY BANK
BRINDLEY FORD, ST8 7QY

Drawing Title

LOCATION PLAN

Cad File	Sheet Size	Scale
P101	A3	1:1250
	Drawing Date	
P101	AUG 2016	

All dimensions must be checked on site before commencing work.
No dimensions to be scaled from this drawing.