

FRONT ELEVATION (NORTH)
SCALE: 1:100

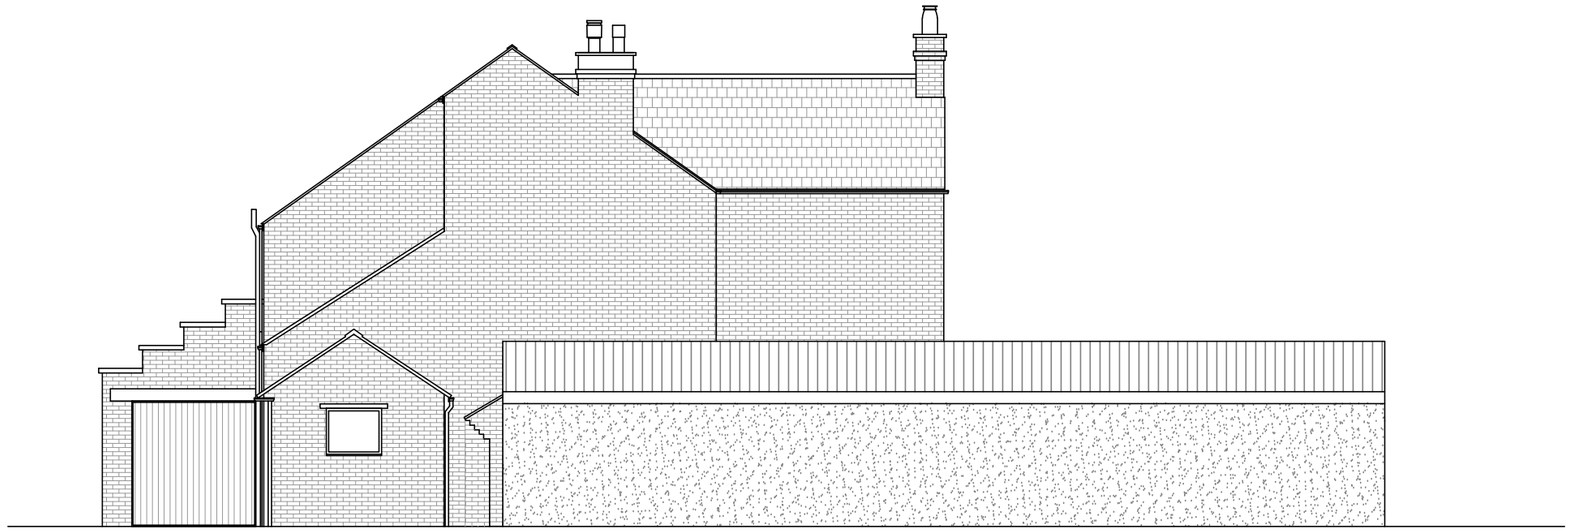

REAR ELEVATION (SOUTH)
SCALE: 1:100

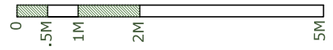

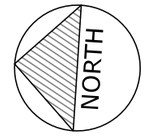

Rev.	Date	Description	Init.
A	28/10/2016	Rear outbuilding/Garage shown	JD

Client

MRS COTTRELL

Project Title

THE OAKLANDS, GREENWAY BANK
BRINDLEY FORD, ST8 7QY

Drawing Title

EXISTING FRONT & REAR ELEVATIONS

Cad File	Sheet Size	Scale
P112	A3/A1	1:100/1:50
	Drawing Date	
P105	AUG 2016	

All dimensions must be checked on site before commencing work.
No dimensions to be scaled from this drawing.