


PROPOSED SIDE ELEVATION (EAST)
SCALE: 1:100

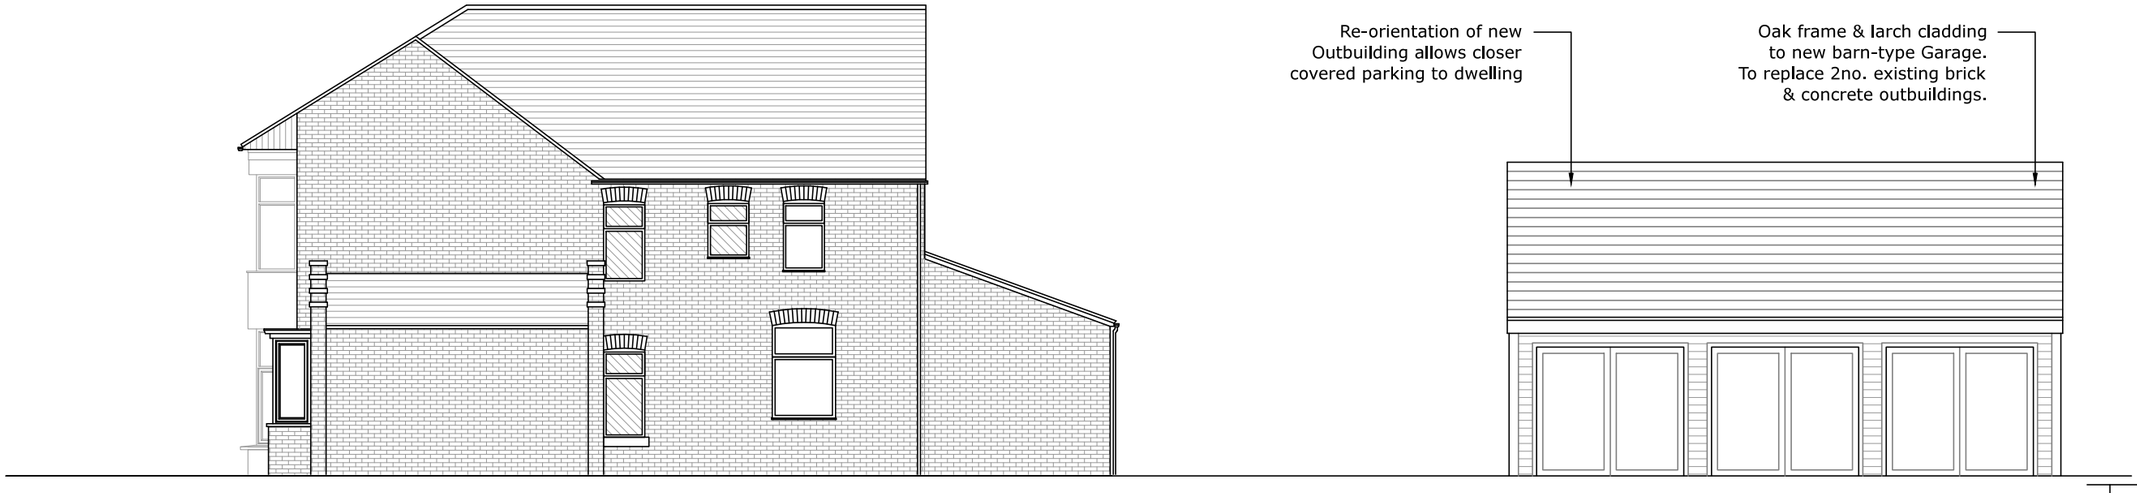


PROPOSED SIDE ELEVATION (WEST)
SCALE: 1:100

| Rev. | Date | Description | Init. |
|---|---|---|---|
| B | 28/10/2016 | Reduced eaves to rebuilt rear Garage | JD |
| A | 14/10/2016 | Reduced volume to rebuilt rear Garage | JD |

Client

MRS COTTRELL

Project Title

THE OAKLANDS, GREENWAY BANK
BRINDLEY FORD, ST8 7QY
REBUILD TO OUTBUILDING

Drawing Title

PROPOSED GARAGE SIDE ELEVATIONS

| Cad File | Sheet Size | Scale |
|---|---|---|
| P112 | A3/A1 | 1:100/1:50 |
| | Drawing Date | |
| P115 | AUG 2016 | |

All dimensions must be checked on site before commencing work.
No dimensions to be scaled from this drawing.