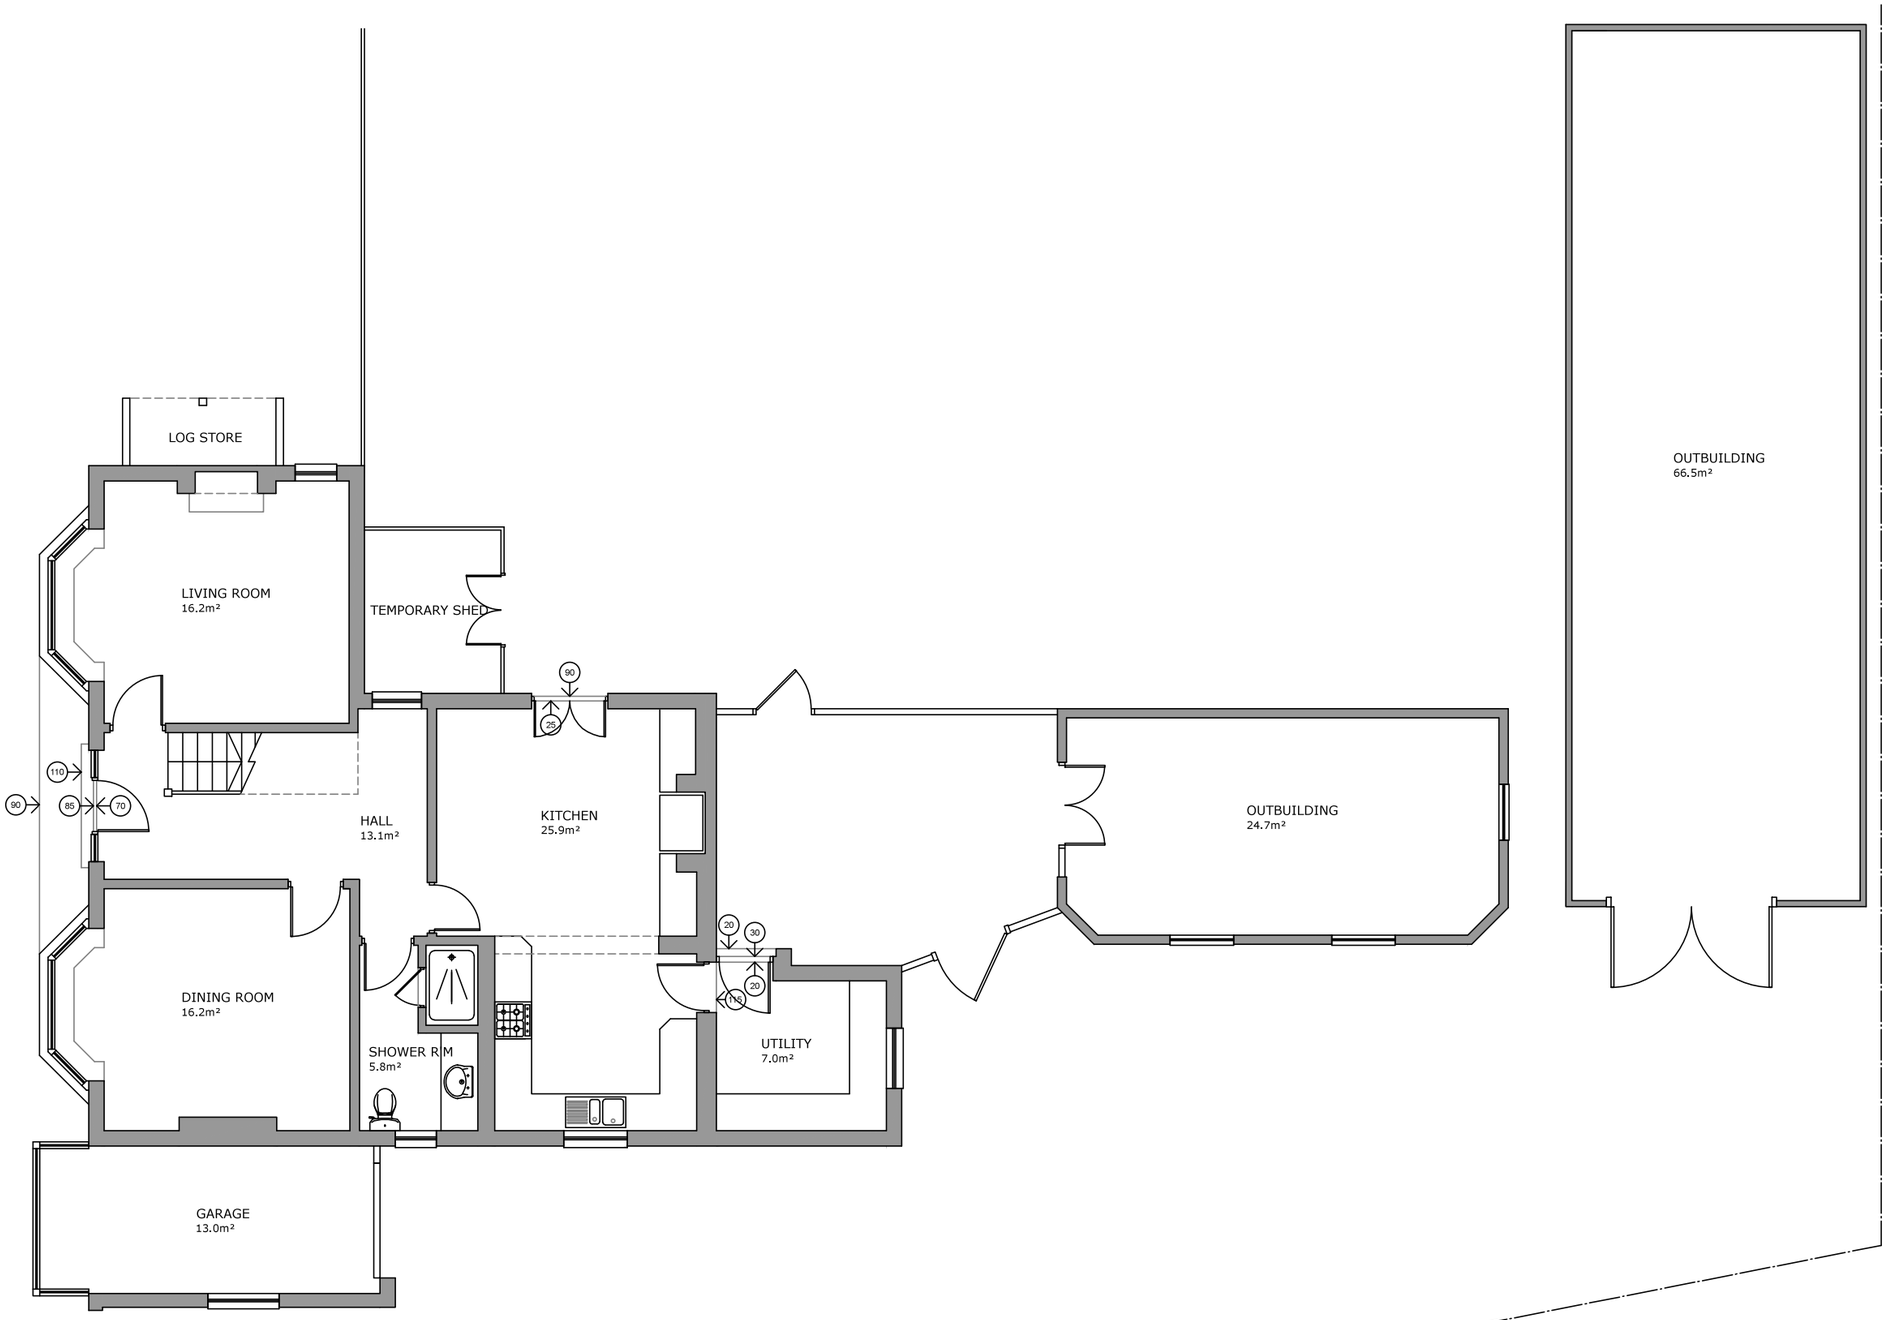


EXISTING GROUND FLOOR PLAN
SCALE: 1:100

0 .5M 1M 2M 5M

NORTH

Rev.	Date	Description	Init.

Client

MRS COTTRELL

Project Title
THE OAKLANDS, GREENWAY BANK
BRINDLEY FORD, ST8 7QY

Drawing Title

EXISTING GROUND FLOOR PLAN

Cad File	Sheet Size	Scale
P103	A3/A1	1:100/1:50
	Drawing Date	
P102	AUG 2016	

All dimensions must be checked on site before commencing work.
No dimensions to be scaled from this drawing.