

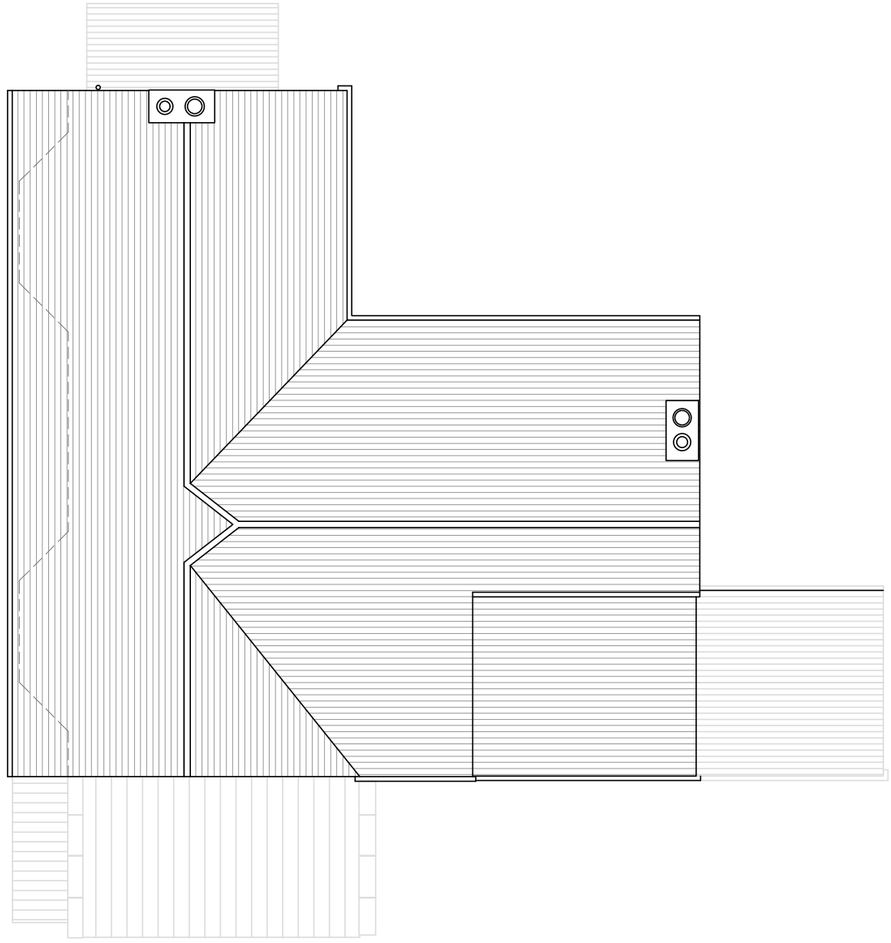


EXISTING ROOF PLAN
SCALE: 1:100

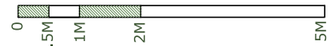

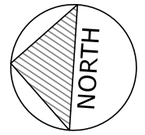

Rev.	Date	Description	Init.

Client

MRS COTTRELL

Project Title
THE OAKLANDS, GREENWAY BANK
BRINDLEY FORD, ST8 7QY

Drawing Title

EXISTING ROOF PLAN

Cad File	Sheet Size	Scale
P103	A3/A1	1:100/1:50
	Drawing Date	
P104	AUG 2016	

All dimensions must be checked on site before commencing work.
No dimensions to be scaled from this drawing.