


EXISTING SIDE ELEVATION (EAST)
SCALE: 1:100

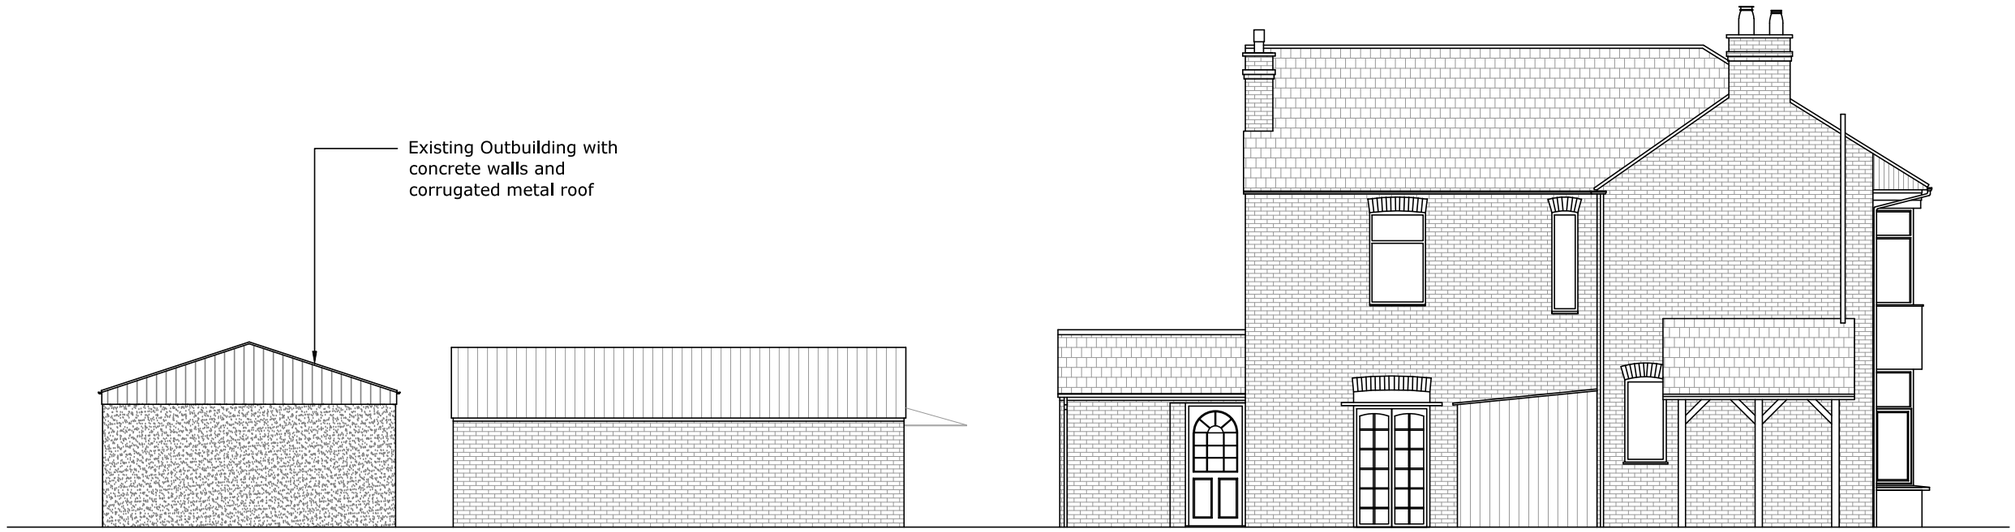


EXISTING SIDE ELEVATION (WEST)
SCALE: 1:100

0 .5M 1M 2M 5M

NORTH

| Rev. | Date | Description | Init. |
|---|---|---|---|

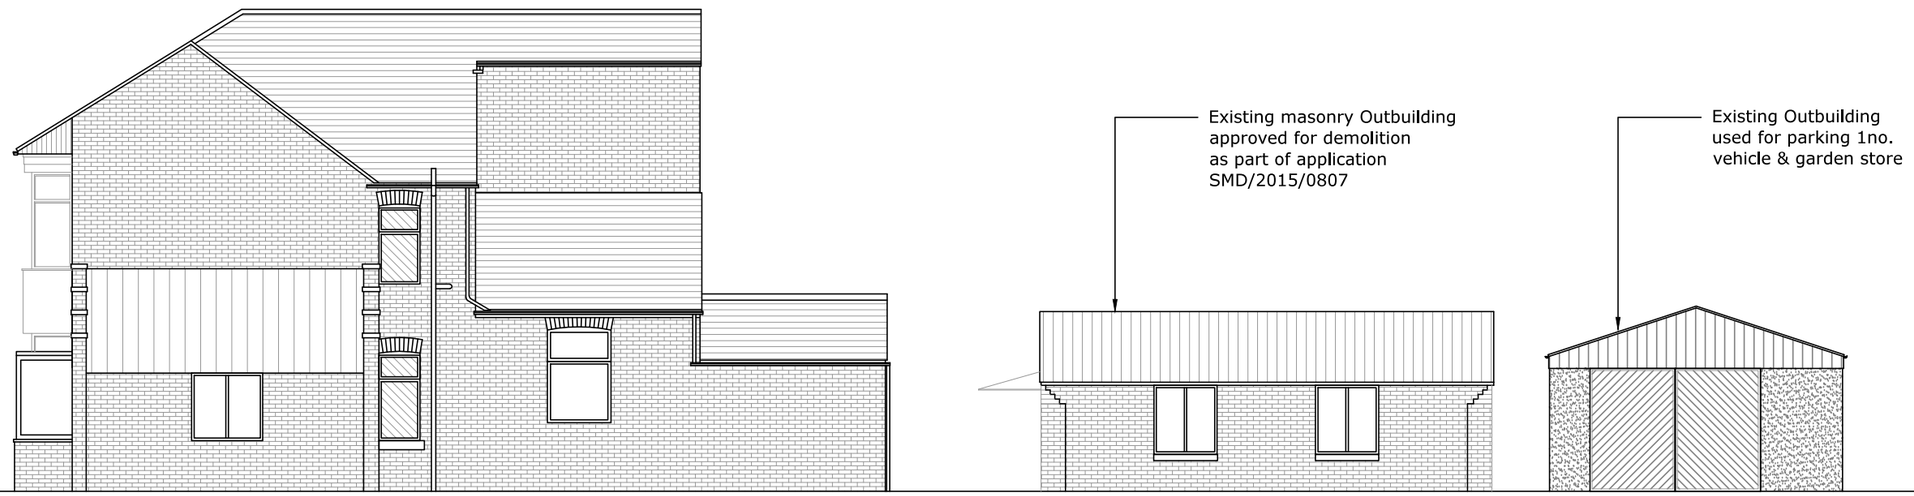Client

MRS COTTRELL

Project Title

THE OAKLANDS, GREENWAY BANK
BRINDLEY FORD, ST8 7QY

Drawing Title

EXISTING SIDE ELEVATIONS

| Cad File | Sheet Size | Scale |
|---|---|---|
| P103 | A3/A1 | 1:100/1:50 |
| | Drawing Date | |
| P106 | AUG 2016 | |

All dimensions must be checked on site before commencing work.
No dimensions to be scaled from this drawing.