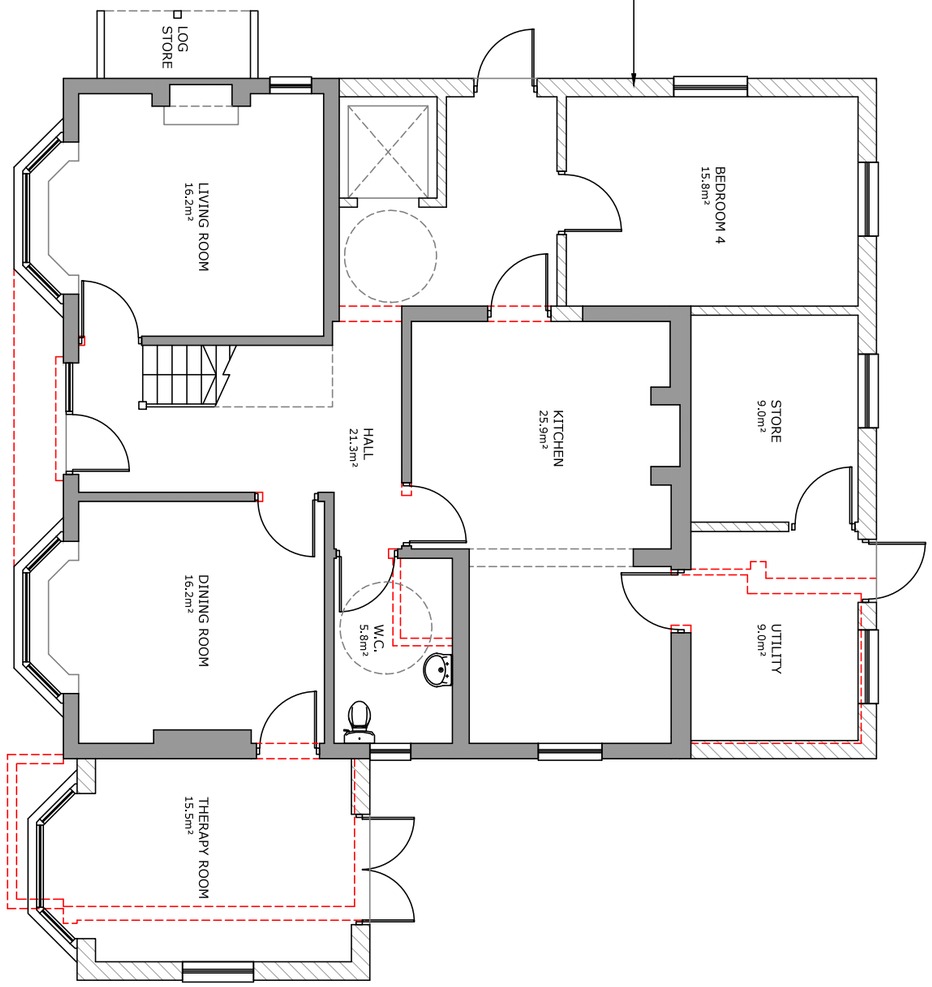

Alterations to main property are part of approved application SMD/2015/0807

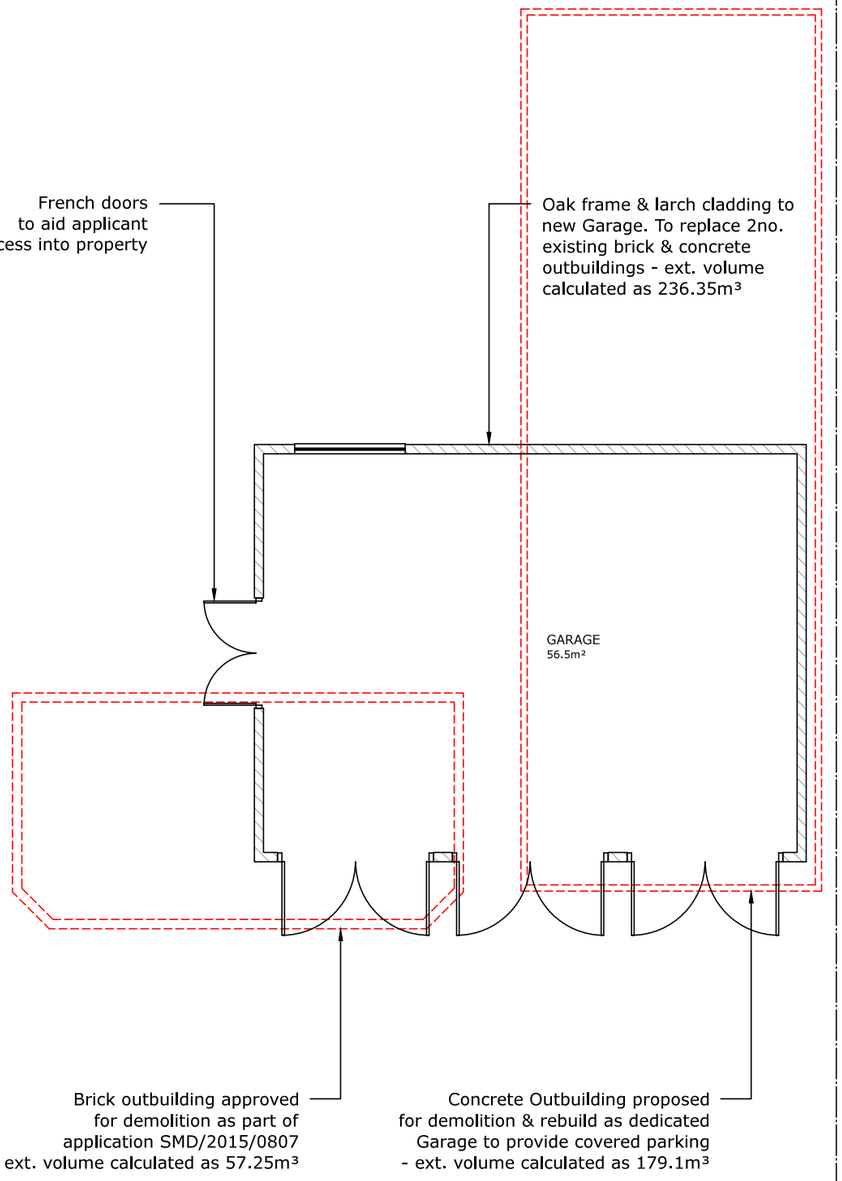

French doors to aid applicant access into property

Oak frame & larch cladding to new Garage. To replace 2no. existing brick & concrete outbuildings - ext. volume calculated as 236.35m³

Brick outbuilding approved for demolition as part of application SMD/2015/0807 - ext. volume calculated as 57.25m³

Concrete Outbuilding proposed for demolition & rebuild as dedicated Garage to provide covered parking - ext. volume calculated as 179.1m³

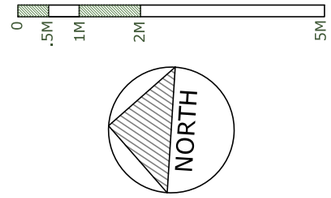

PROPOSED GROUND FLOOR PLAN
SCALE: 1:100

Rev.	Date	Description	Init.
B	28/10/2016	Reduced eaves & volume	JD
A	14/10/2016	Reduced volume to rebuilt rear Garage	JD

Client

MRS COTTRELL

Project Title

THE OAKLANDS, GREENWAY BANK
BRINDLEY FORD, ST8 7QY
REBUILD TO OUTBUILDING

Drawing Title

PROPOSED GARAGE PLAN

Cad File	Sheet Size	Scale
P112	A3/A1	1:100/1:50
	Drawing Date	
P112	AUG 2016	

All dimensions must be checked on site before commencing work.
No dimensions to be scaled from this drawing.