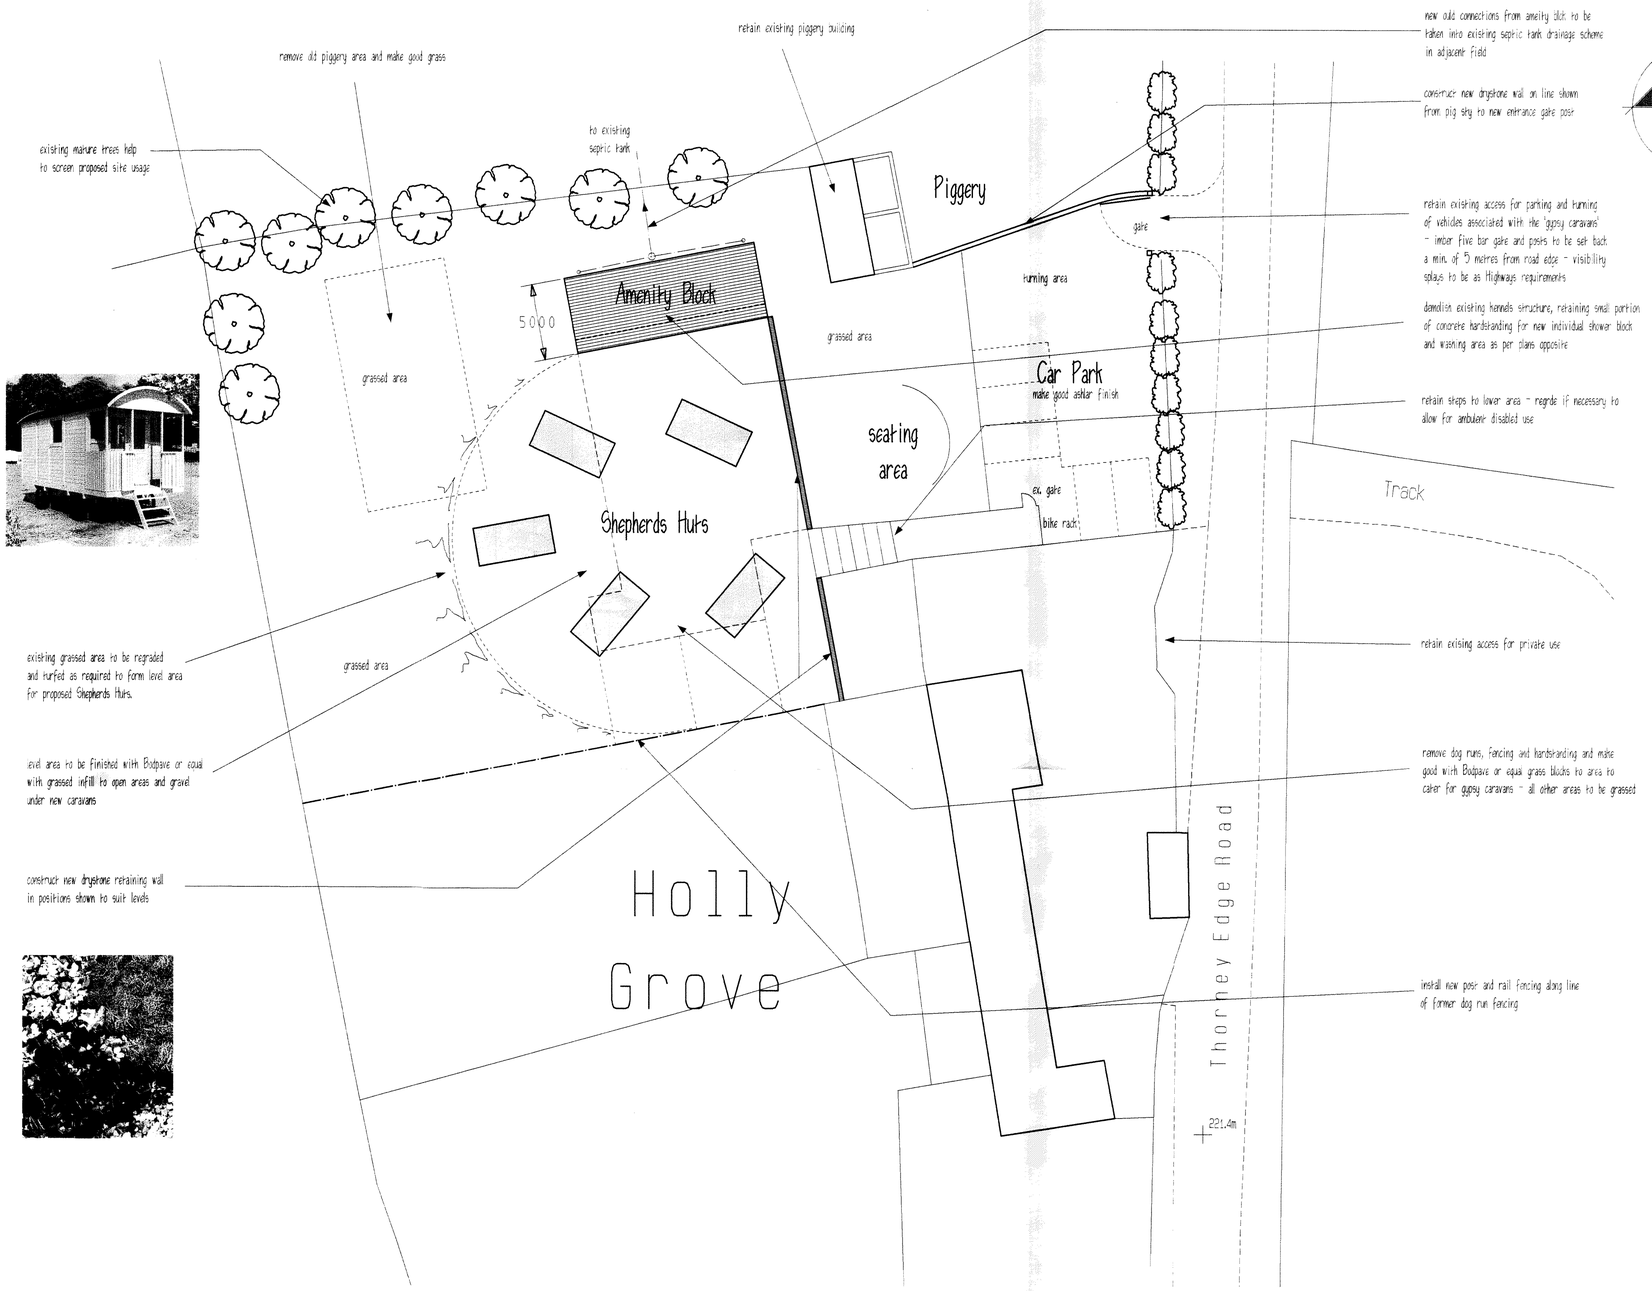

BLOCK PLAN AS PROPOSED 1:200

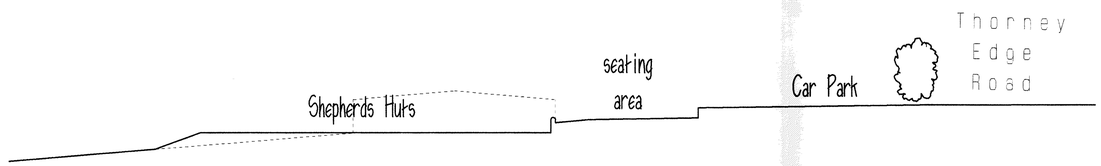

LONGITUDINAL SECTION THROUGH SITE 1:200

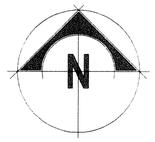

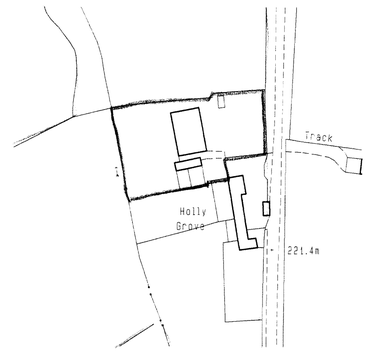

LOCATION PLAN 1:1250

Ordnance Survey (c) Crown Copyright 2016. All rights reserved. Licence number 100022432

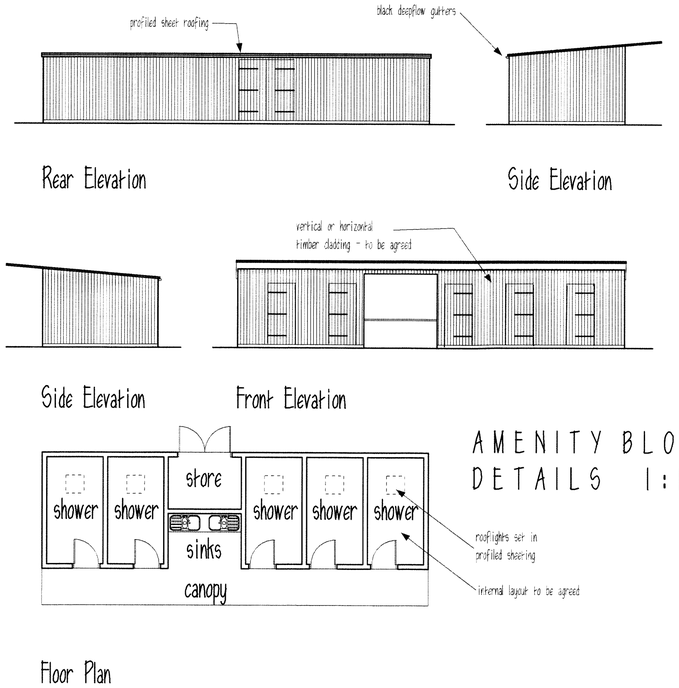

AMENITY BLOCK DETAILS 1:100

Floor Plan

RICS
The mark of
property professionalism worldwide

Do not scale from drawing - use written dimensions only -any discrepancies should be reported to the author. This drawing is copyright and should not be reproduced without written consent of RLM ASSOCIATES.

RLM ASSOCIATES

JOB	HOLLY GROVE FARM, BAGNALL.
CLIENT	MESSRS. DABELL AND BALL.
DRAWING	SCHEMATIC BLOCK PLAN AND LOCATION PLAN - AMENDED.
DATE	October 2016.
SCALE	As stated.
DRWG No.	RLM823/2.
REVISION	