



south elevation

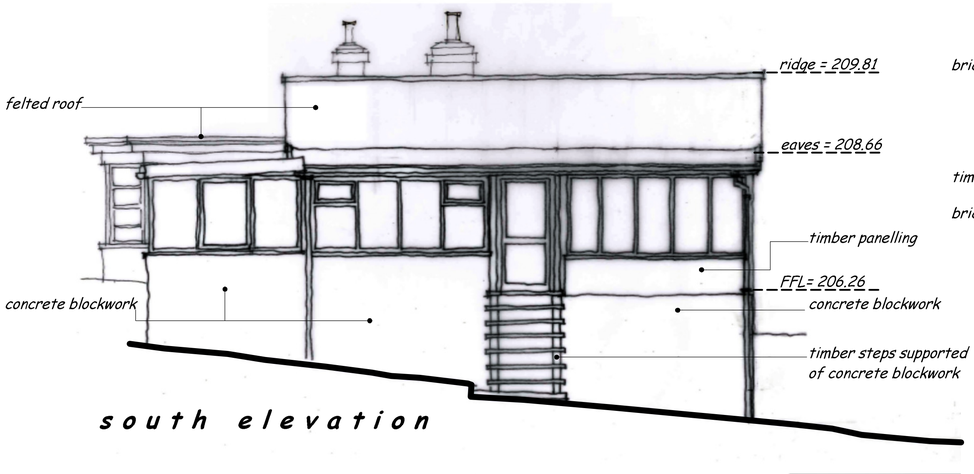


west elevation



north elevation

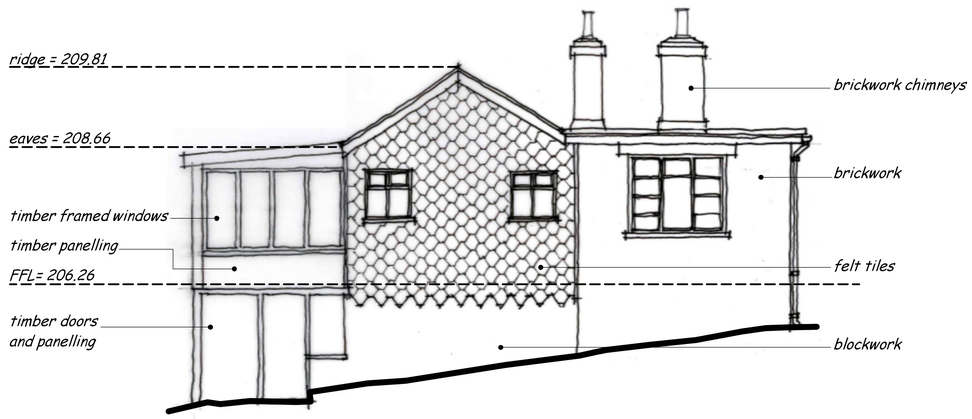

east elevation

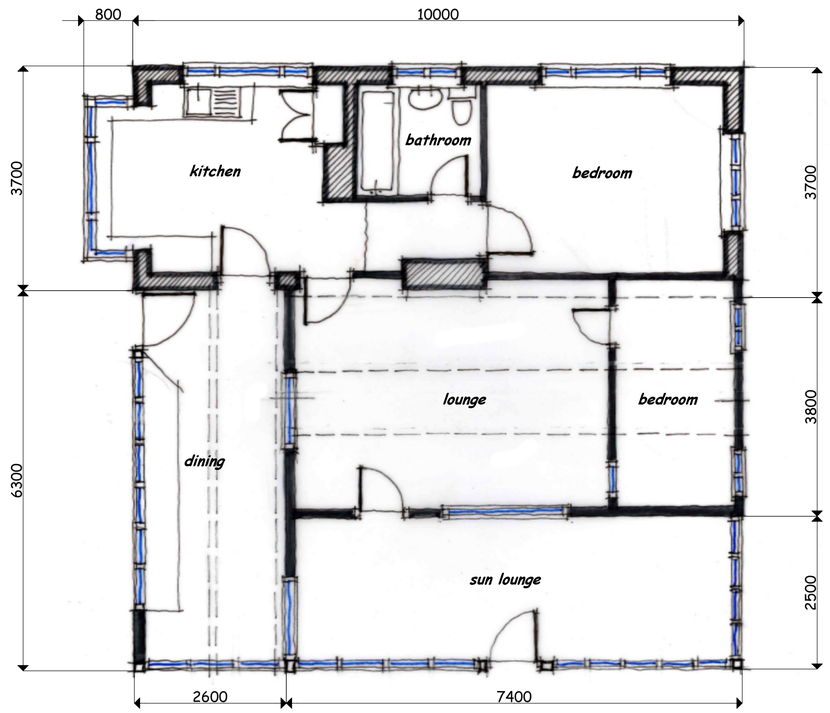

plan as existing

Rev	Date	Drawn	Description
-	-	-	-

ctd architects

Clerk Bank House
Clerk Bank
LEEK
Staffordshire
ST13 5HE
t : 01538 373477
f : 01538 386503
e : info@ctdarchitects.co.uk
w : www.ctdarchitects.co.uk

ctd architects © 2016
- This drawing is copyright.
- All dimensions to be checked on site before proceeding.
- Contractor must notify the architect of any discrepancies before proceeding.
- Contractor to check/adjust dimensions of new work to suit existing conditions. Do not assume existing structure or details are plumb, square or level.
- All drawings to be read in conjunction with all other consultants drawings and specs.

Client: Ms. Louise Ellerington.

Project: proposed dwelling extension at: Fern Bank, Reacliffe Road Rudyard, Staffs, ST13 8RS.

Title: General Arrangment: plan and elevations as existing

Scale: 1:50 | Size: A1 | Drawn: PR | Chk'd | Date: Nov 2016

Status: PLANNING

Job No.: 1662 | Drawing No.: AL 04 | Rev.: -