
UTTOXETER ROAD - A521

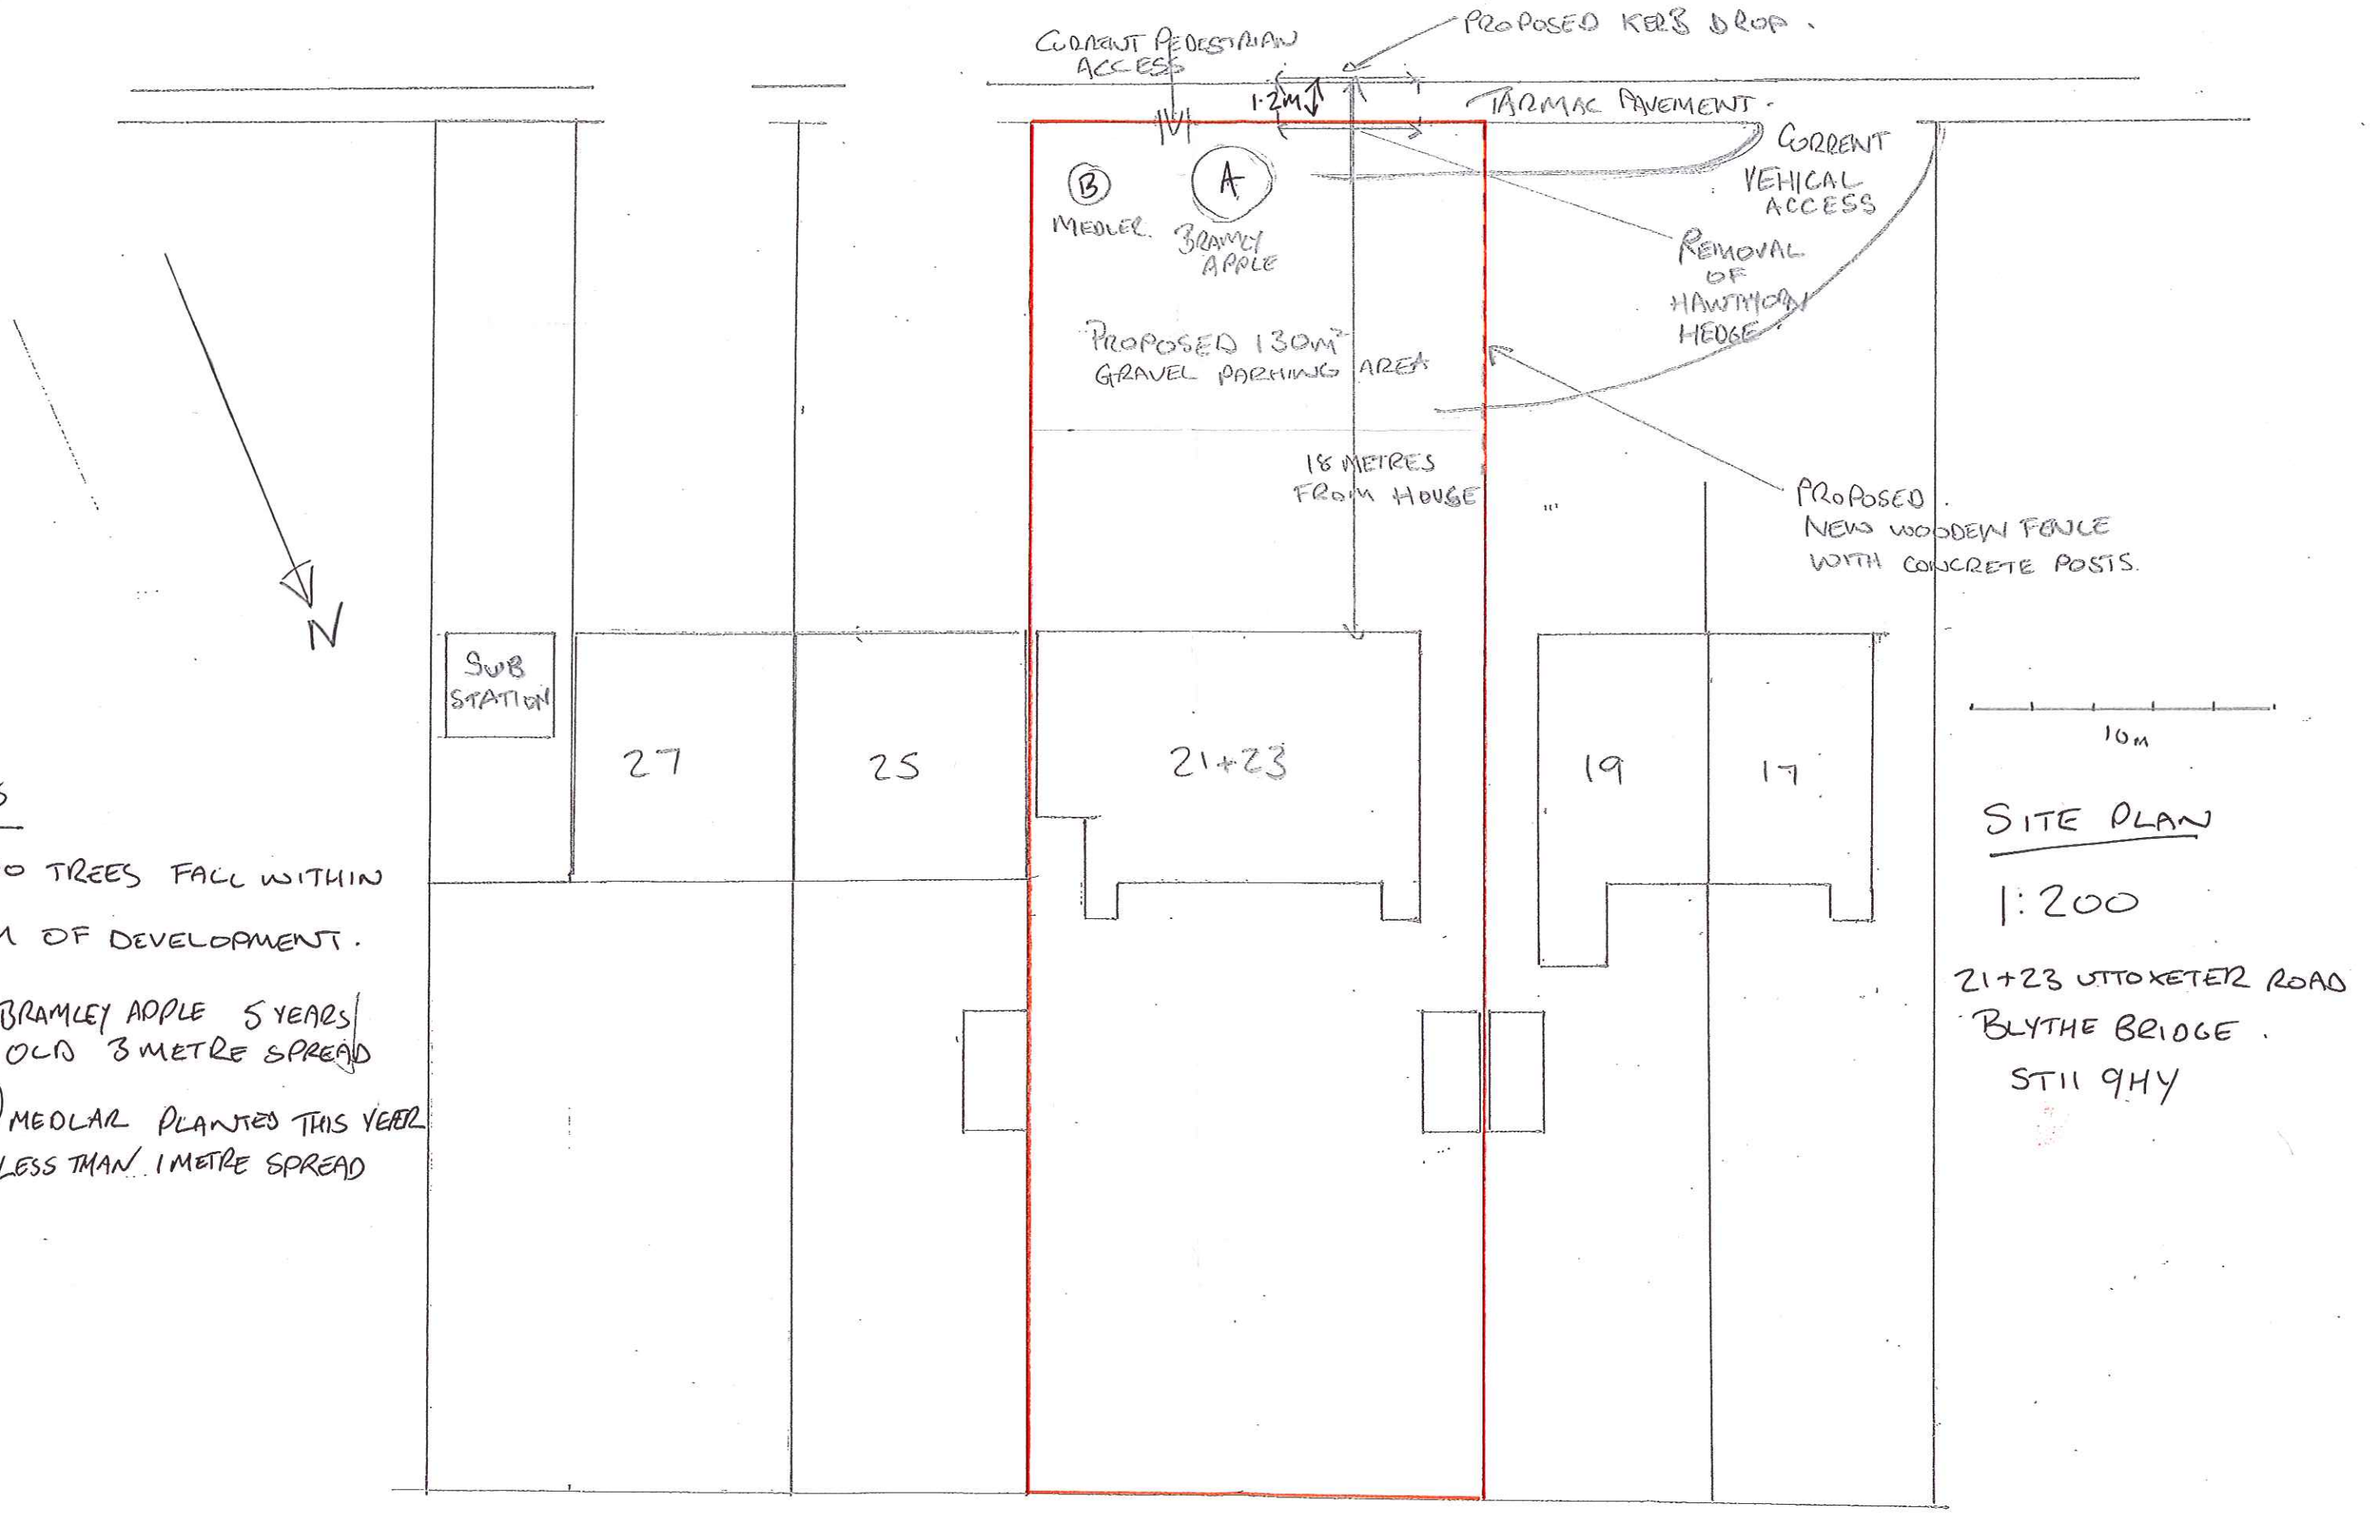

TREES

TWO TREES FALL WITHIN 12M OF DEVELOPMENT.

(A) BRAMLEY APPLE 5 YEARS OLD 3 METRE SPREAD

(B) MEDLAR PLANTED THIS YEAR LESS THAN 1 METRE SPREAD

SITE PLAN

1:200

21+23 UTTOXETER ROAD
BLYTHE BRIDGE.
ST11 9HY