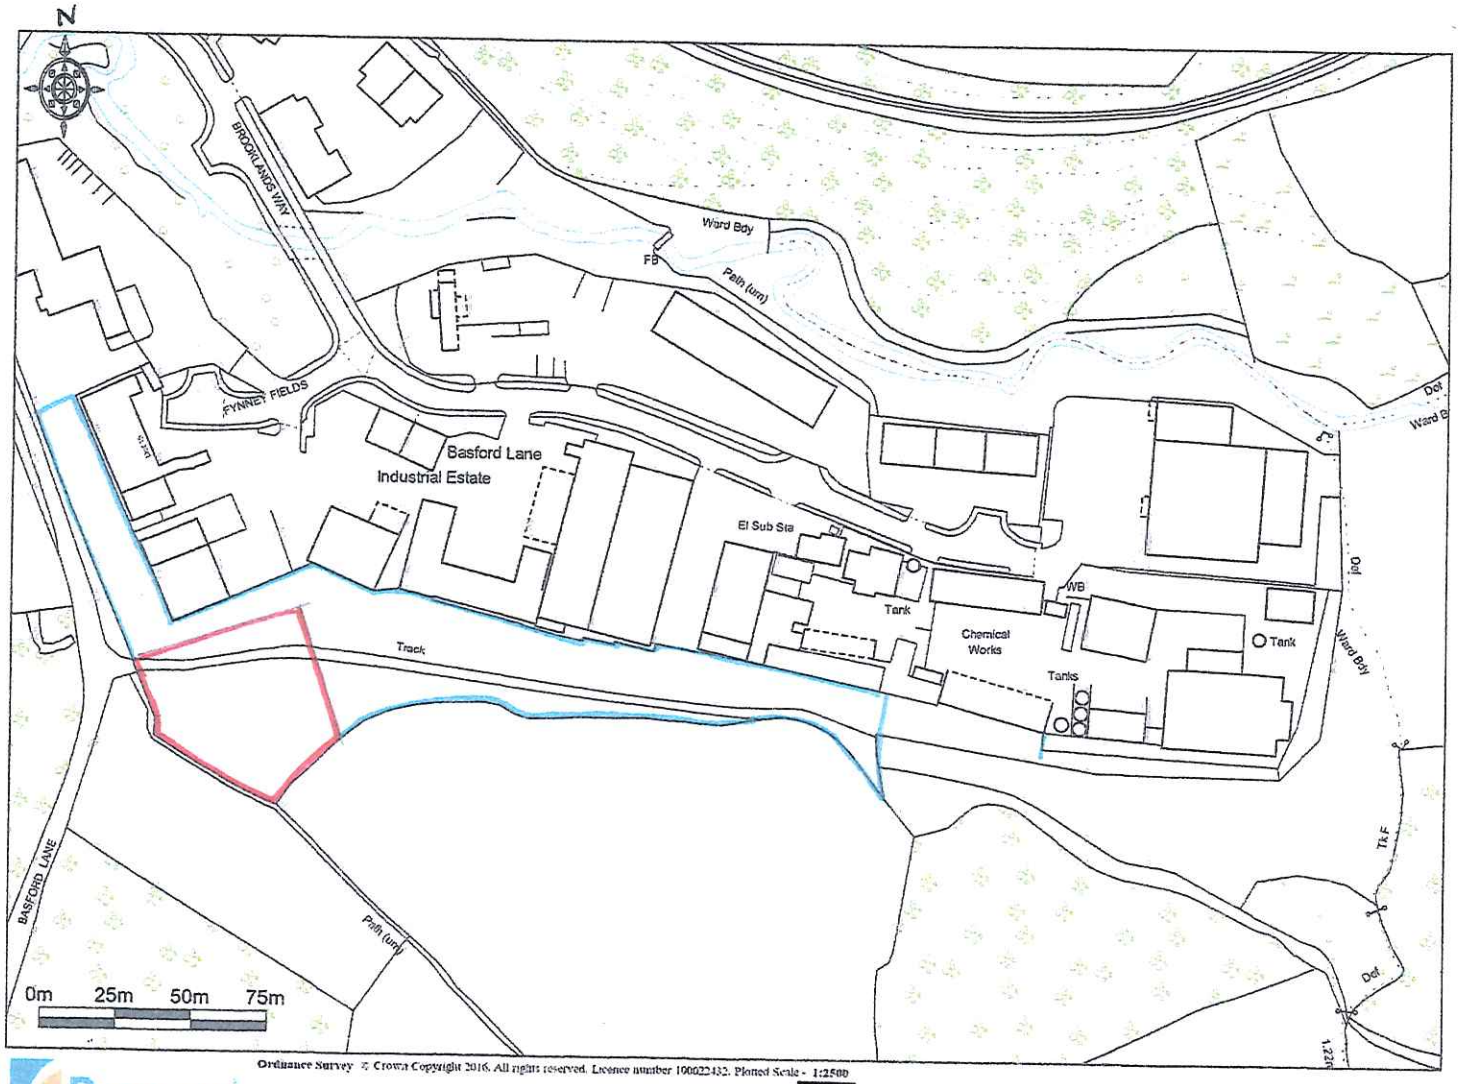


Ordnance Survey © Crown Copyright 2016. All rights reserved. Licence number 100022432. Plotted Scale - 1:2500

Promap

Proposed Storage Site at Basford Lane Leekbrook

Location plan DC02