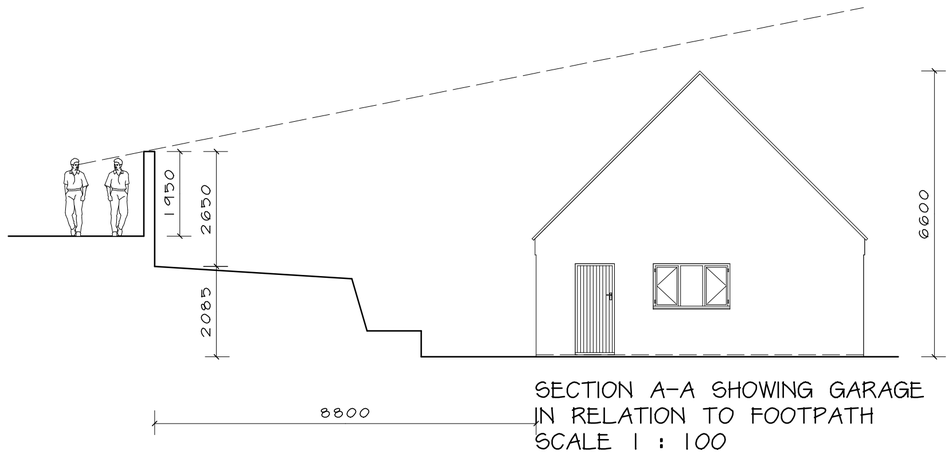

SECTION A-A SHOWING GARAGE
IN RELATION TO FOOTPATH
SCALE 1 : 100

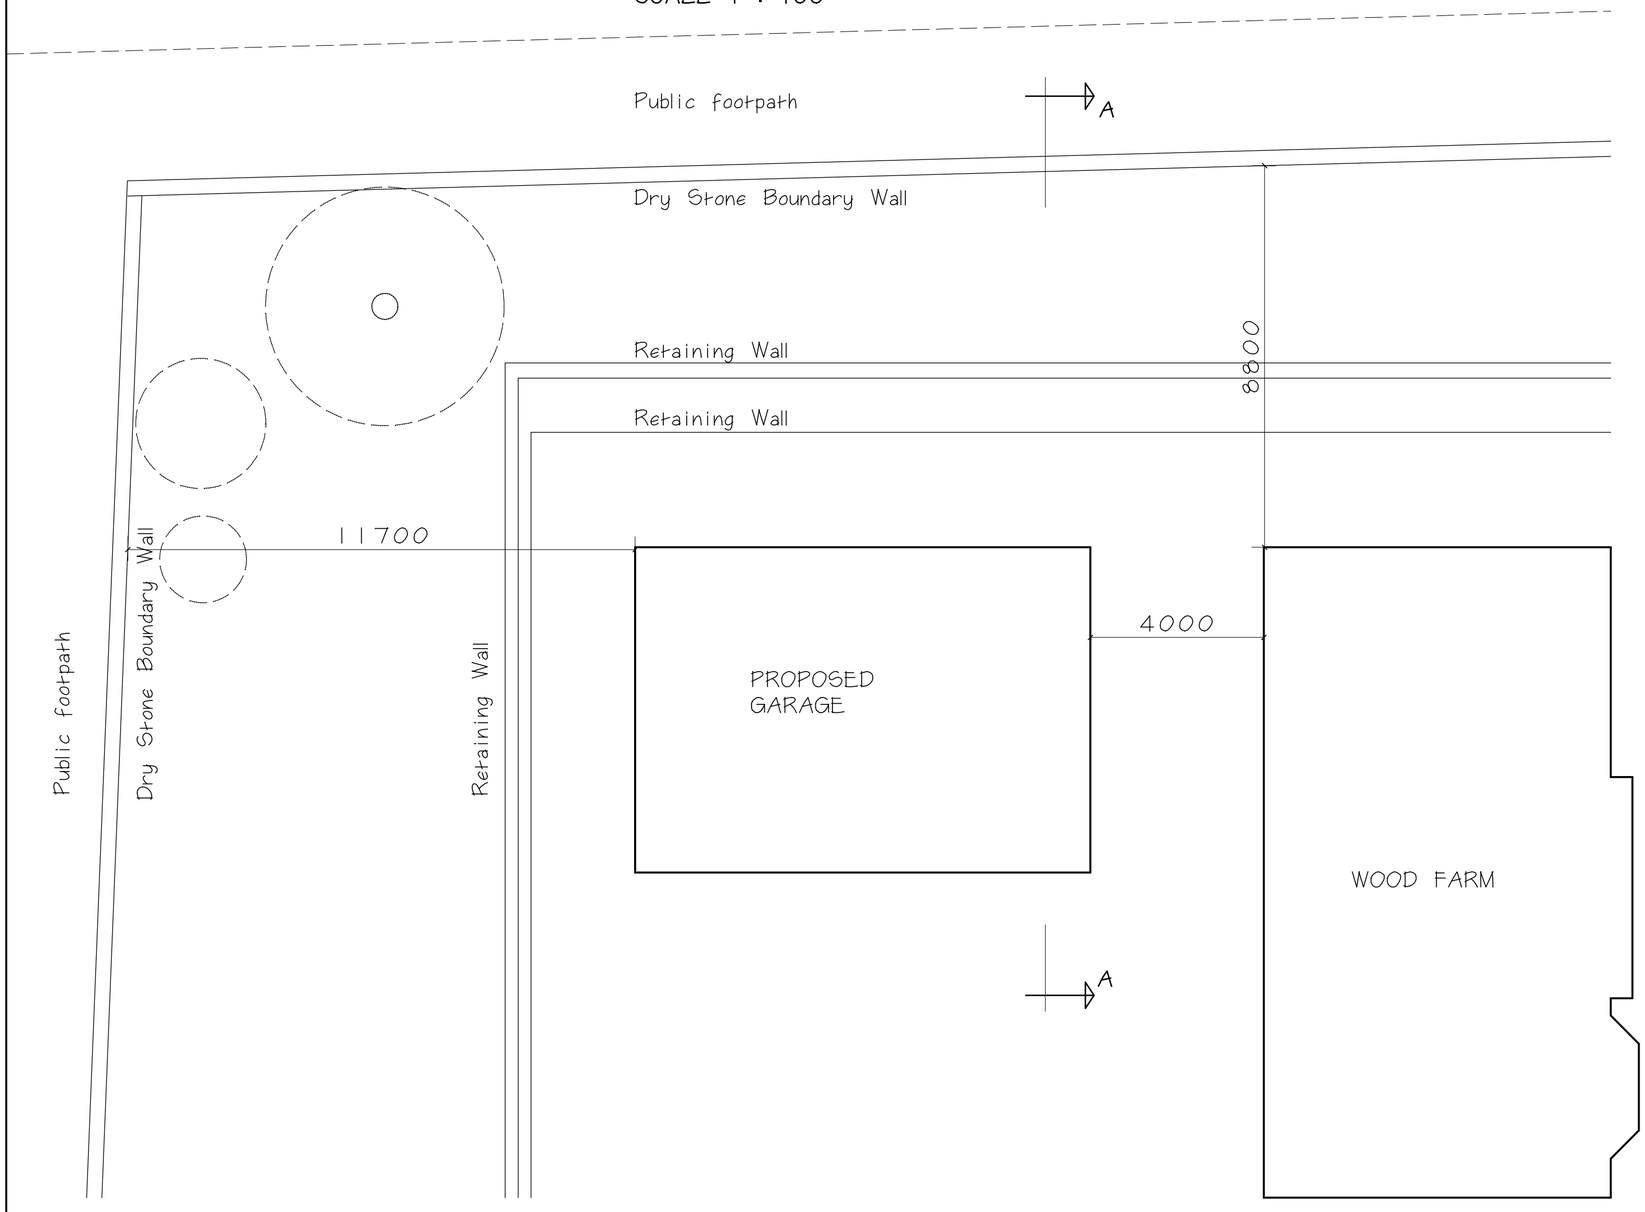

Do not scale this drawing. Work strictly to dimensions given.
Contractor to check all dimensions, levels and setting out prior to commencement.
Any discrepancies must be reported immediately, before proceeding with work.

No.	Date	Content

Revisions

PETER J. RHODES
66 Hawthornden Avenue, Uttoxeter
Staffs ST14 7NZ Tel/Fax: 01889 563890

Architectural Planning and Building Design Services

Project

PROPOSED DOUBLE GARAGE
WOOD FARM
RED ROAD
ALTON
STAFFS ST10 4BT

Client

MR & MRS R SHENTON

Drawing

SITE LAYOUT PLAN

Scale: 1 : 100

Date: AUG 2009

Drawing No.: 1107 / 4

SCALE BARS
1-50 0 1000 (MM)
1-100 0 1000 (MM)
1-500 0 10 (M)
1-1250 0 10 20 (M)
A2 SHEET