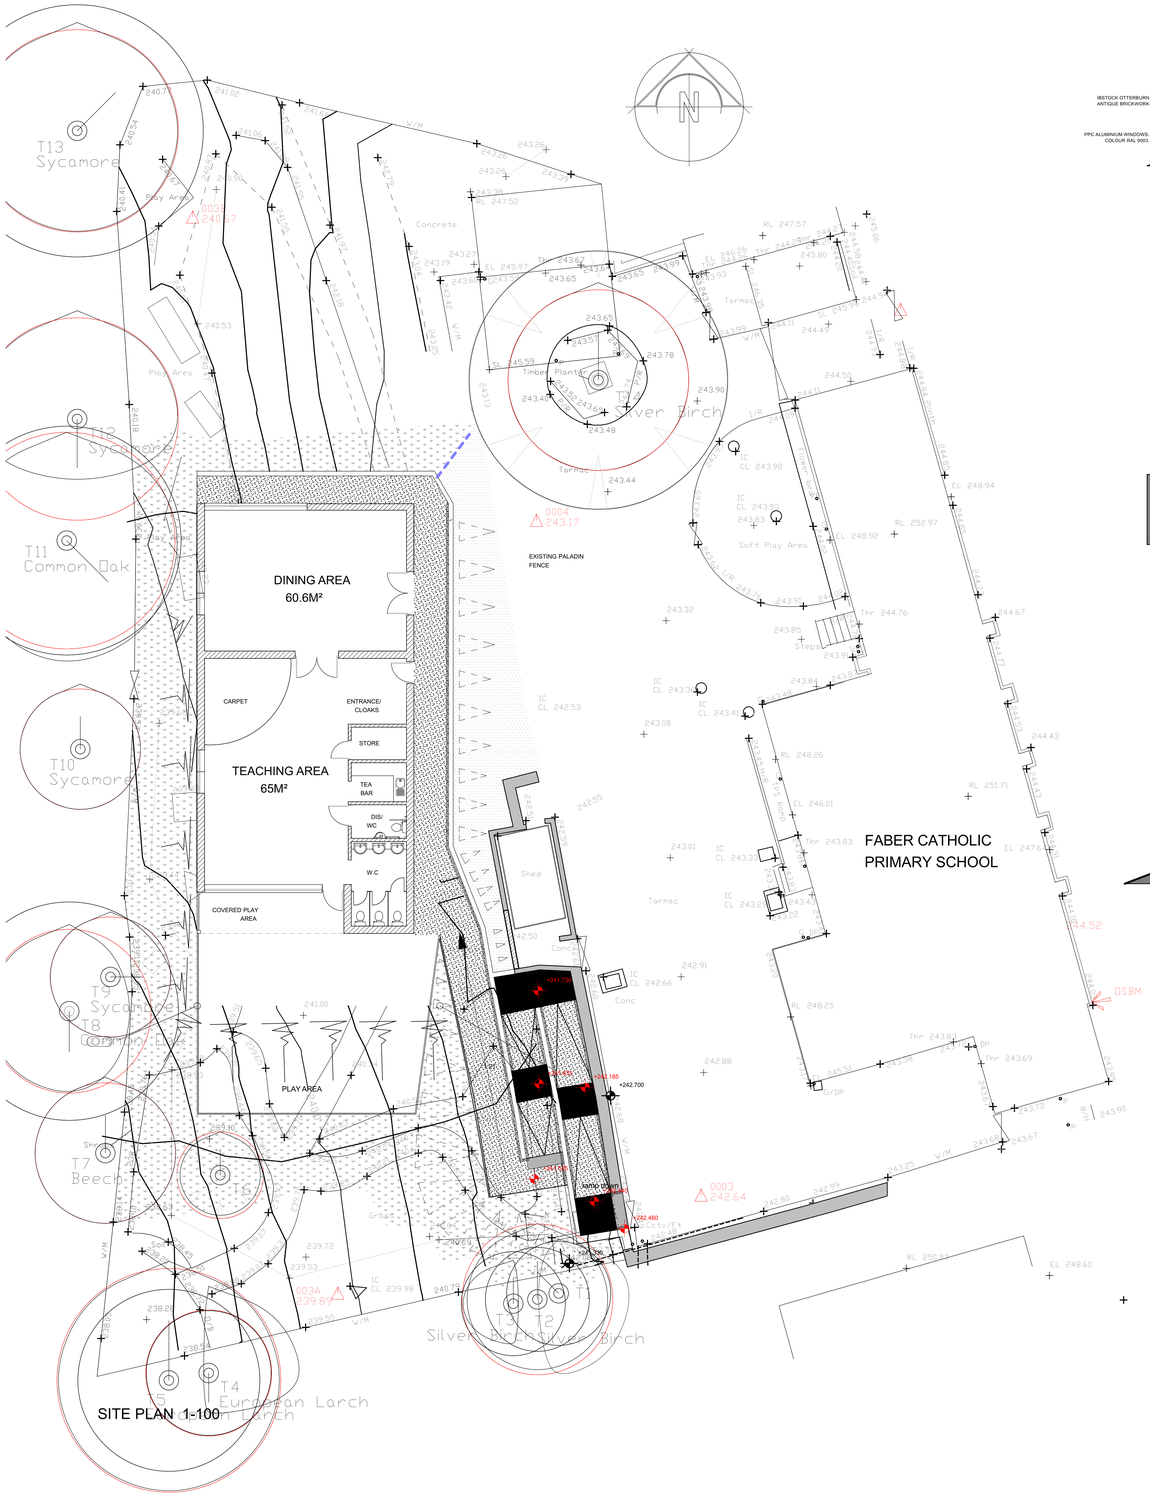

SITE PLAN 1-100

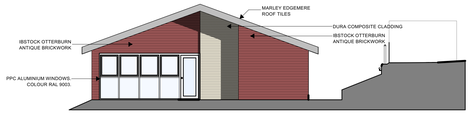

SOUTH ELEVATION

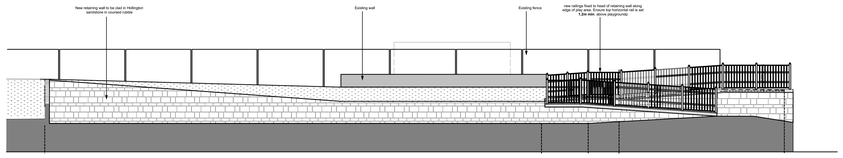

WALL ELEVATION A

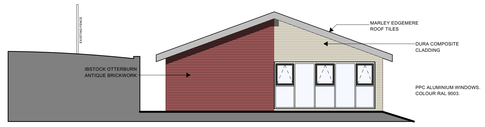

NORTH ELEVATION

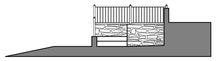

WALL ELEVATION B

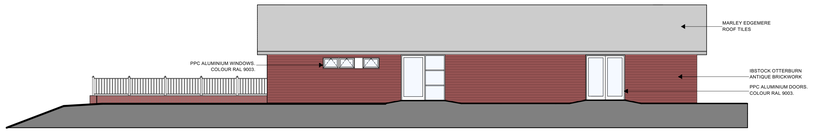

EAST ELEVATION

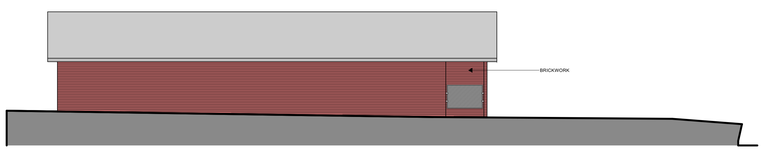

WEST ELEVATION

wood | goldstraw | yorath
ARCHITECTS QUANTITY SURVEYORS CDM CO-ORDINATORS
Churchill House, Regent Road, Stoke on Trent, ST1 3RH.
Tel: 01782 208000 Fax: 01782 208712 E-mail: info@woodgoldstraw.co.uk
www.woodgoldstraw.co.uk

Client.
Faber RC Primary School, Cotton

Project.
New Classroom & Dining Room

Scale	Issue Date
1:100	02/11/2016

Sheet Size	Drawn
A0	

Title.
Planning Drawings

Drawing Number	Revision ID
3142-10-15	E

CAD file path:
X:\1 A CARPER'S TEAM 1 RC SCHOOL\COTTON - FABER RCS\3142-10 FOUNDATION UNIT\03 DRAWINGS AND DOCS\TENDER 2\3142-10 RAMP REVISIONS.pln

Copyright. Wood Goldstraw Yorath LLP
Contractors are to check all dimensions on site and refer any discrepancies to the Architects immediately. Do not scale from this drawing.